



Planning and Development Services
Arun District Council
Arun Civic Centre
Maltravers Road
Littlehampton
West Sussex
BN17 5LF

Developer Services
Southern Water
Southern House
Sparrowgrove
Otterbourne
Hampshire
SO21 2SW

Tel: 0330 303 0119

Email: developerservices@southernwater.co.uk

Your Ref

LU/302/13

Our Ref

PLAN-004462

Date

19/11/2013

Dear Sir

Proposal: Replacement of existing shop window and door.

Site: 21 Beach Road, Littlehampton BN17 5JA.

LU/302/13


Thank you for your letter of 22/10/2013.

Southern Water has no objections to the above proposal.

Yours faithfully

Developer Services

SOUTHERN WATER

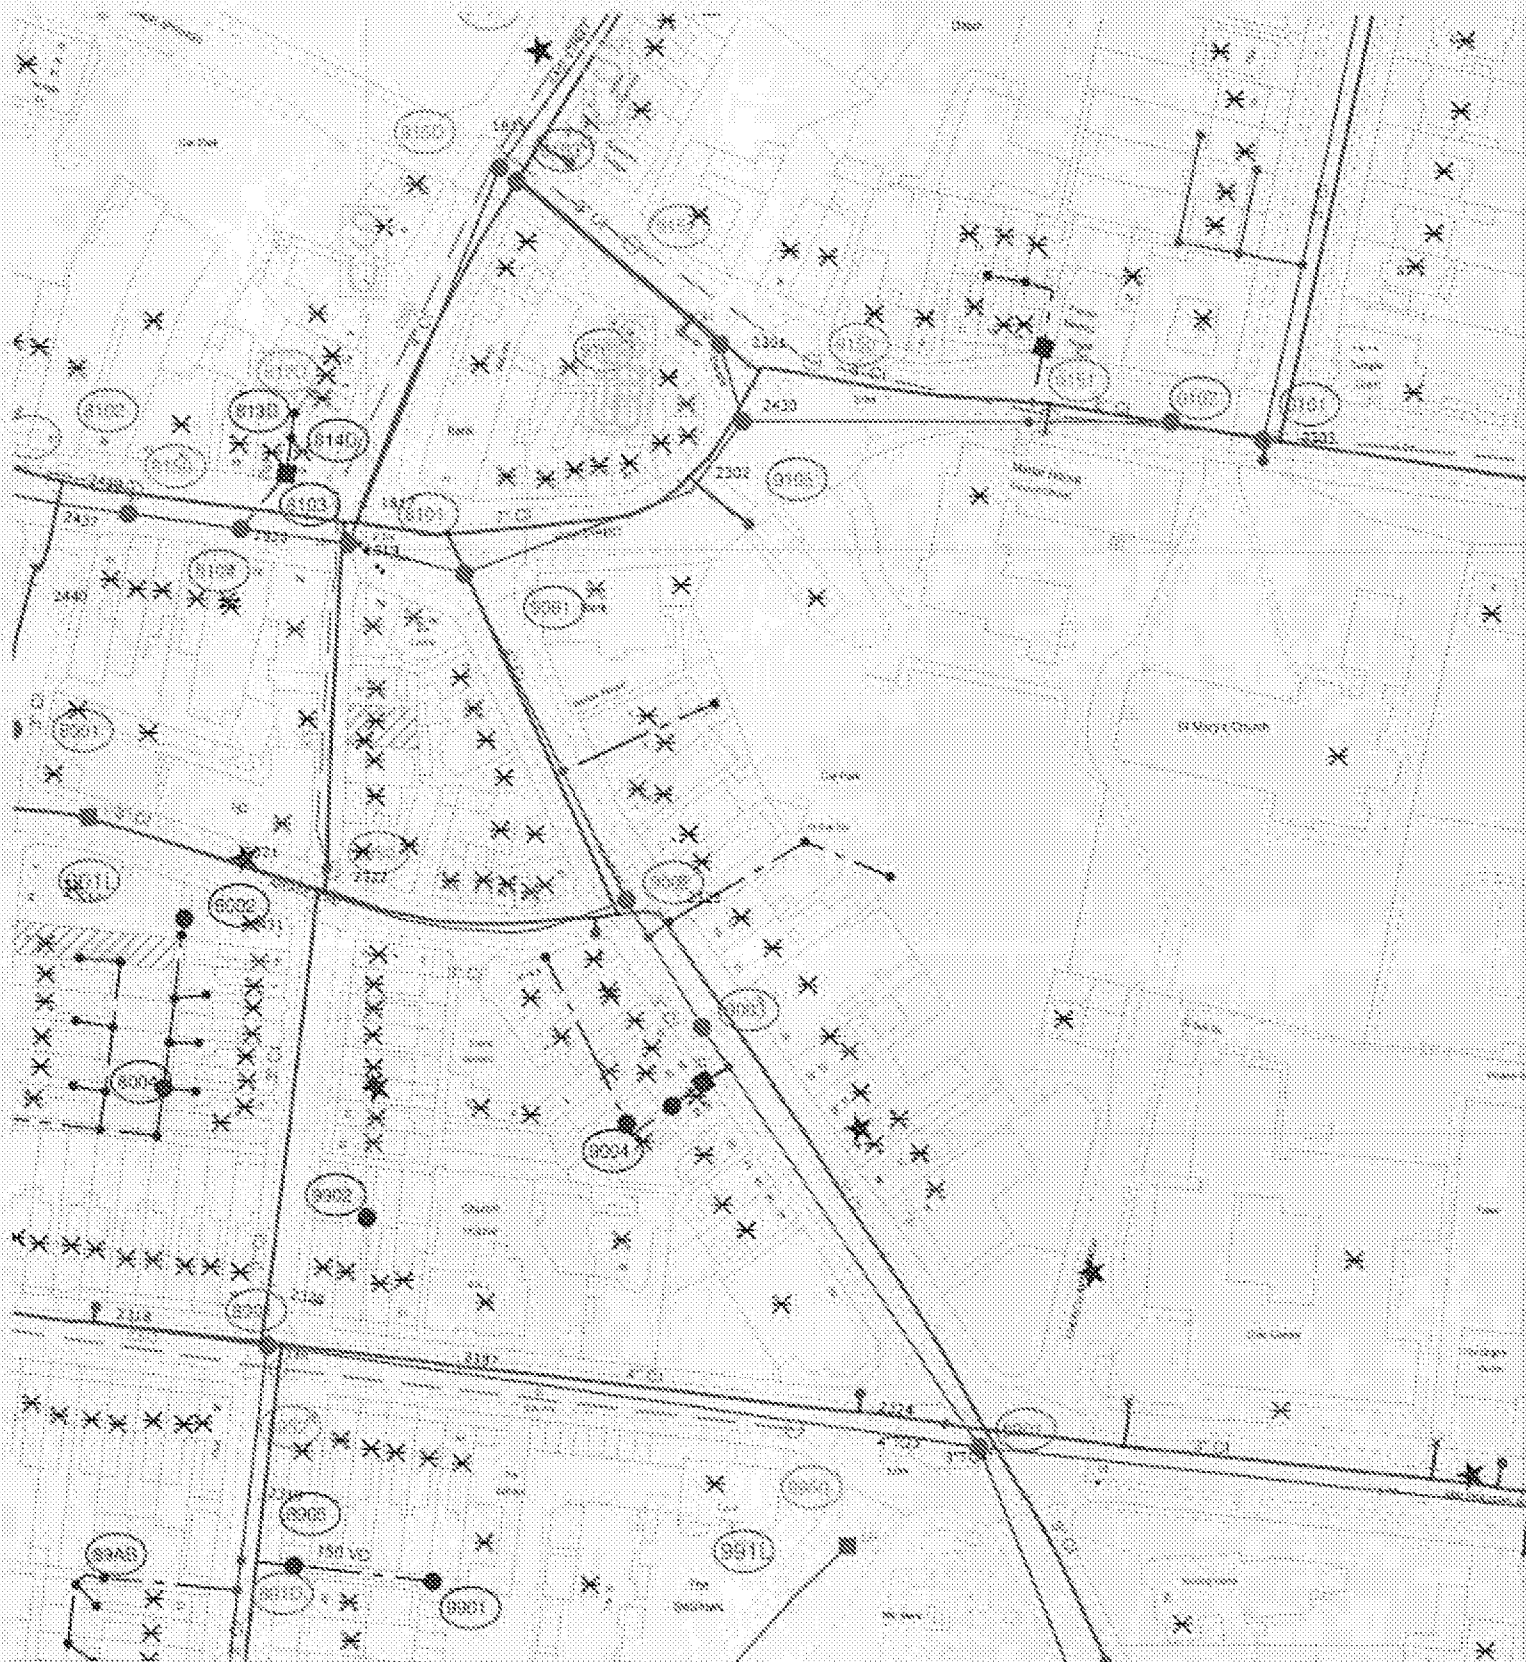

The positions of pipes shown on this plan are believed to be correct, but Southern Water Services Ltd accepts no responsibility for the extent of inaccuracy. The actual positions should be determined on site.

Based upon Ordnance Survey Digital Data with the permission of the controller of H.M.S.O. Crown Copyright Reserved Licence No. 9431 288538

O.S. REF: TQ602025E

Scale: 1:1250

Screen Print

WARNING: BAC pipes are constructed of Borehole Asbestos Cement

WARNING: Unknown (UNK) manholes may include Borehole Asbestos Cement

 Southern Water

Printed By: banuh

Date: 19-11-2013

Southern Water MapGuide Browser

Requested By: