


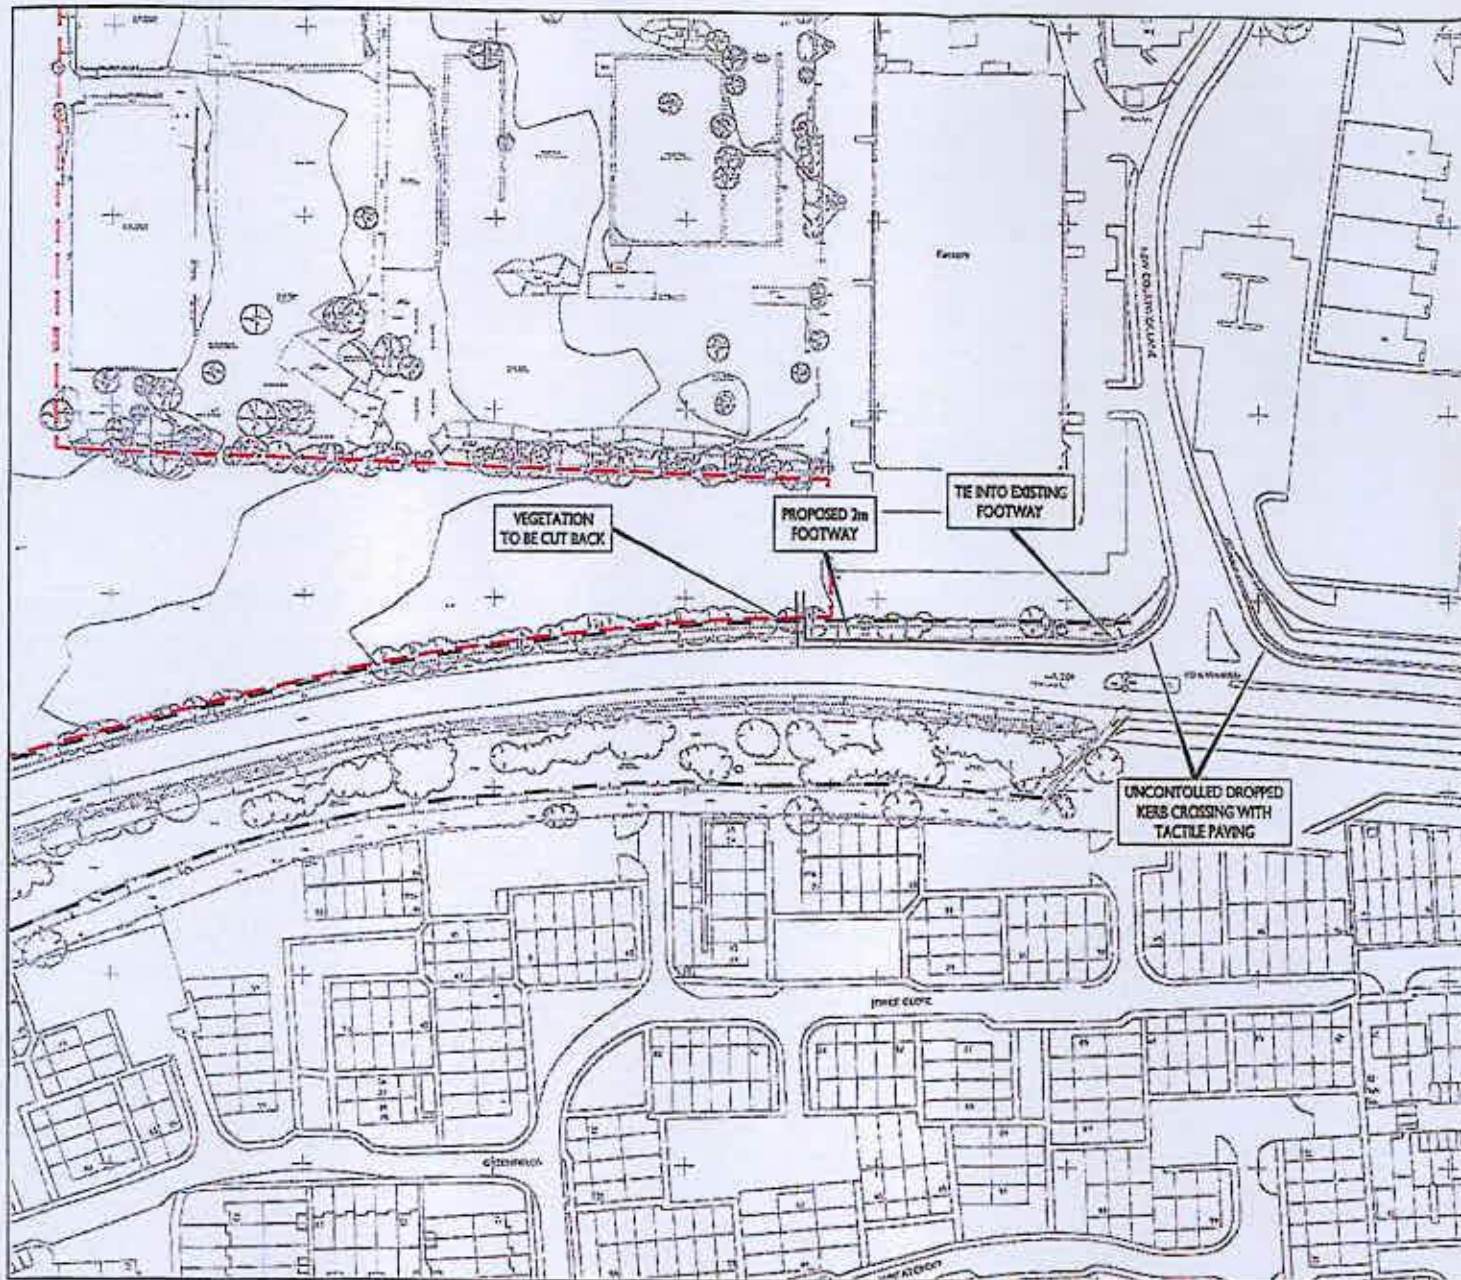

KEY:

- HIGHWAY BOUNDARY
- SITE BOUNDARY
- PROPOSED 2m FOOTWAY

REV	DATE	BY	DESCRIPTION	CHK	APP
-----	------	----	-------------	-----	-----

DRAWN: CRAFT

1-Transport

Grove House, Laytons Close, Chisleham
Basingstoke, Hampshire, RG24 8AG
Tel: 01256 338640
Fax: 01256 338644
www.1-transport.co.uk

PROPOSED FOOTWAY LINK INTO SITE

LAND AT COURTWICK LANE,
LITTLEHAMPTON

GLEESON DEVELOPMENTS LIMITED

SCALE 1:250	DRAWN BY BT	APPROVED BY JCS
FILE NO: ITB3164-GA-005	DRAWN BY TK	DATE: JUNE 10
DRAWING NO: ITB3164-GA-005		
PROJECT NO: ITB3164		REV: