


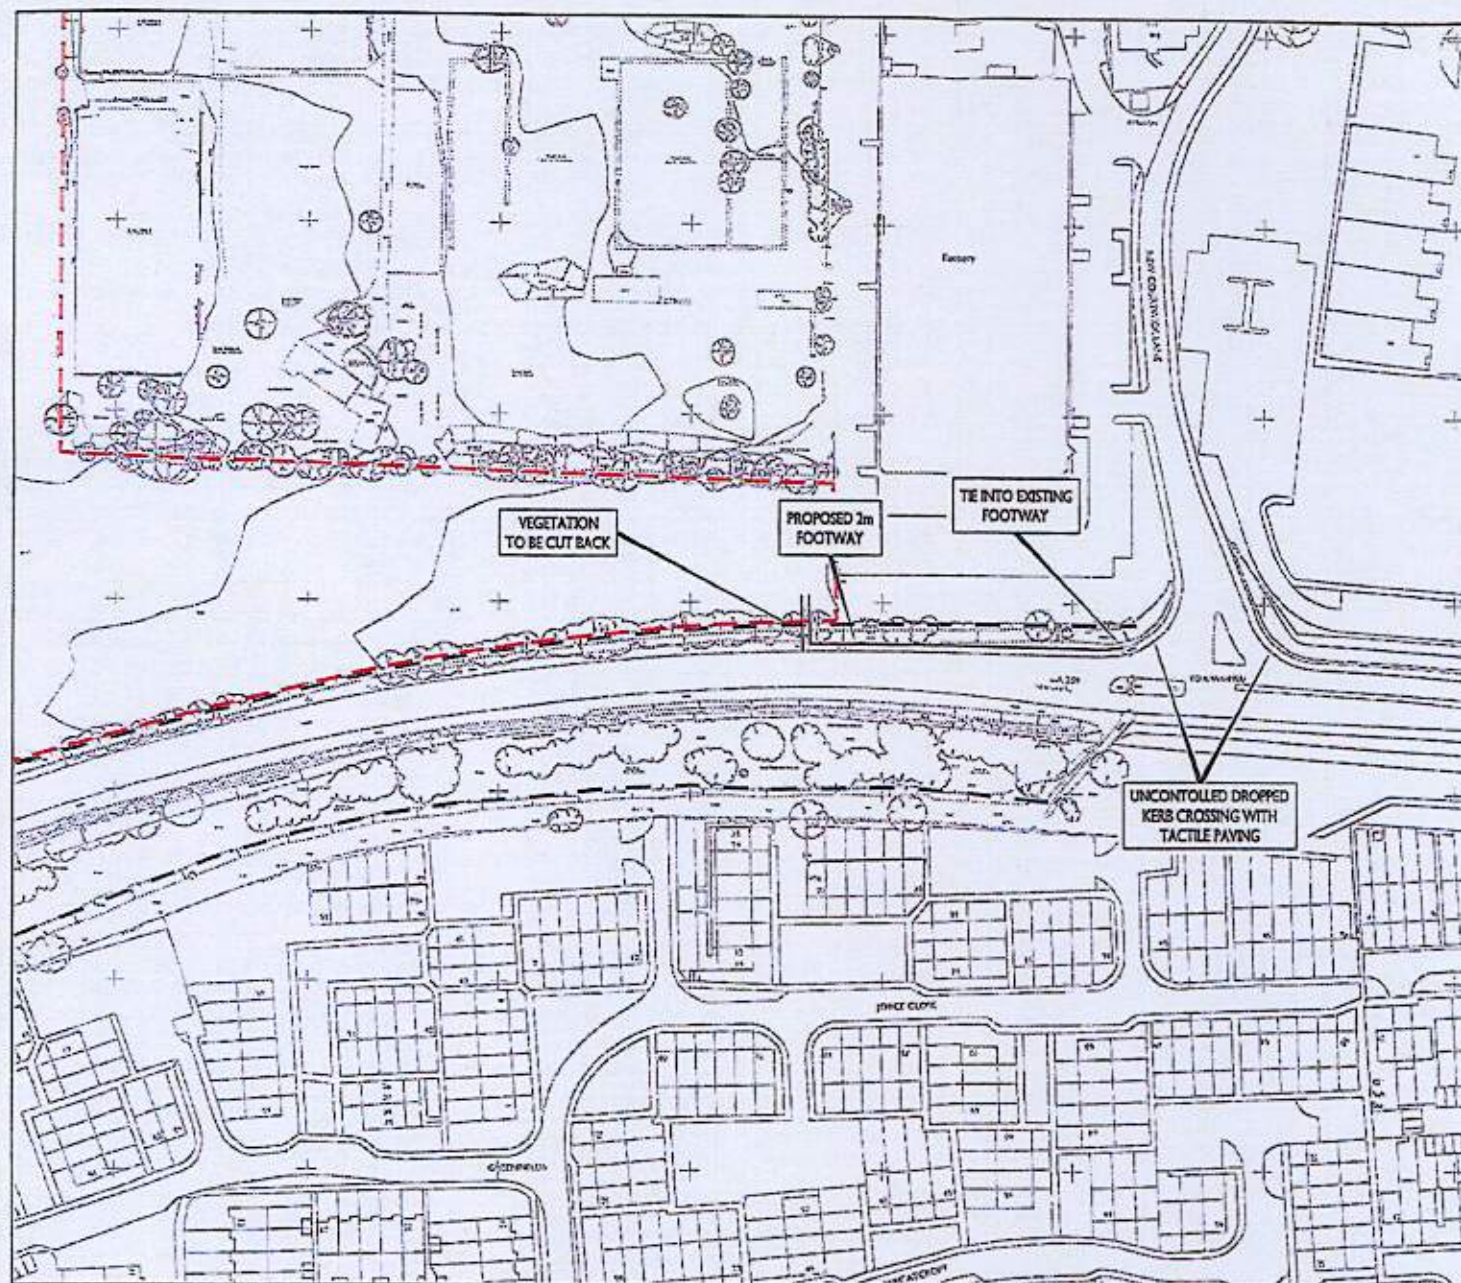

KEY:

- HIGHWAY BOUNDARY
- - - SITE BOUNDARY
- PROPOSED 2m FOOTWAY

REV	DATE	BY	DESCRIPTION	CHK	APP

STATUS: DRAFT

1-Transport

Grove House, Lymington Close, Chindham
Basingstoke, Hampshire, RG24 8AG
Tel: 01256 338640
Fax: 01256 338644
www.1-transport.co.uk

PROPOSED FOOTWAY LINK INTO SITE

PROJECT: LAND AT COURTWICK LANE,
LITTLEHAMPTON

CLIENT: GLEESON DEVELOPMENTS LIMITED

SCALE 1:250	DRAWN: BT	APPROVED: JCS
DRAWN: ITB3164-GA-005	CHECKED: TK	DATE: JUNE 10
DRAWING No: ITB3164-GA-005		
PROJECT No: ITB3164		REV: