




EXISTING

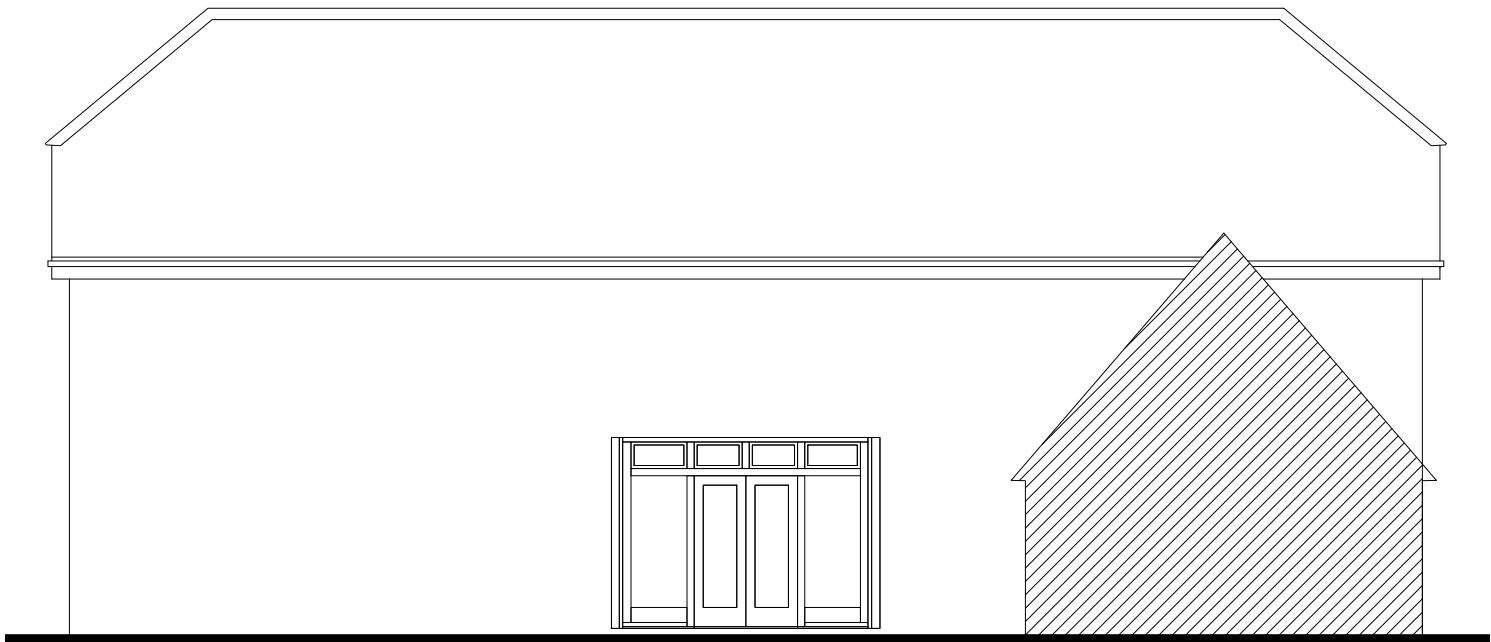

West Elev
1:100 @ A3

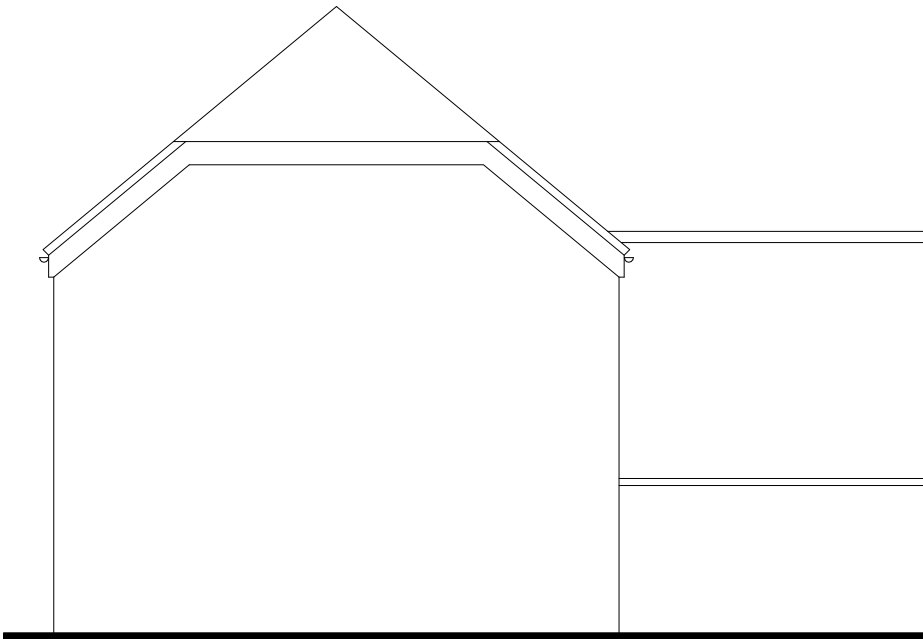

North Elev
1:100 @ A3

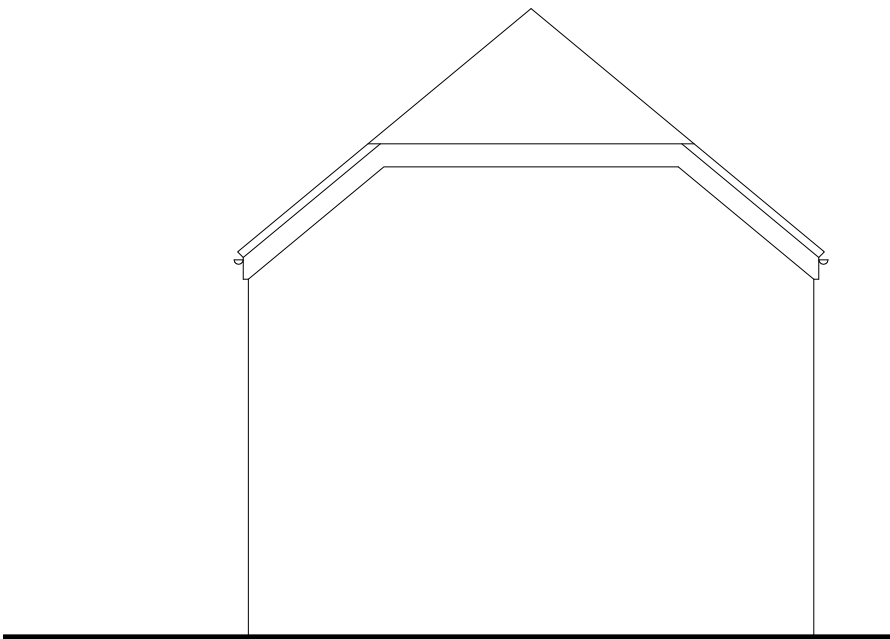

South Elev
1:100 @ A3



© jbarchitecture, all rights reserved.
Use figured dimensions only.
All dimensions are to be checked on site before
any work is carried out. Please contact the
Architect immediately regarding any
discrepancies discovered on site.

Rev.	Notes	Date
 JB ARCHITECTURE The Bricks, Manor Farm Barns Chichester, West Sussex, PO20 7PL T: 01243 785342 E: admin@jbarch.co.uk W: www.jbarch.co.uk		
Project Toddington House Toddington Lane Littlehampton BN17 7PN		
Drawing Existing Elevations		
Drawn By NSE		Scale 1:100 @ A3
Date Oct 2020		Revision
Drawing No. 10212 - DPA 04		