



Lu/304/9

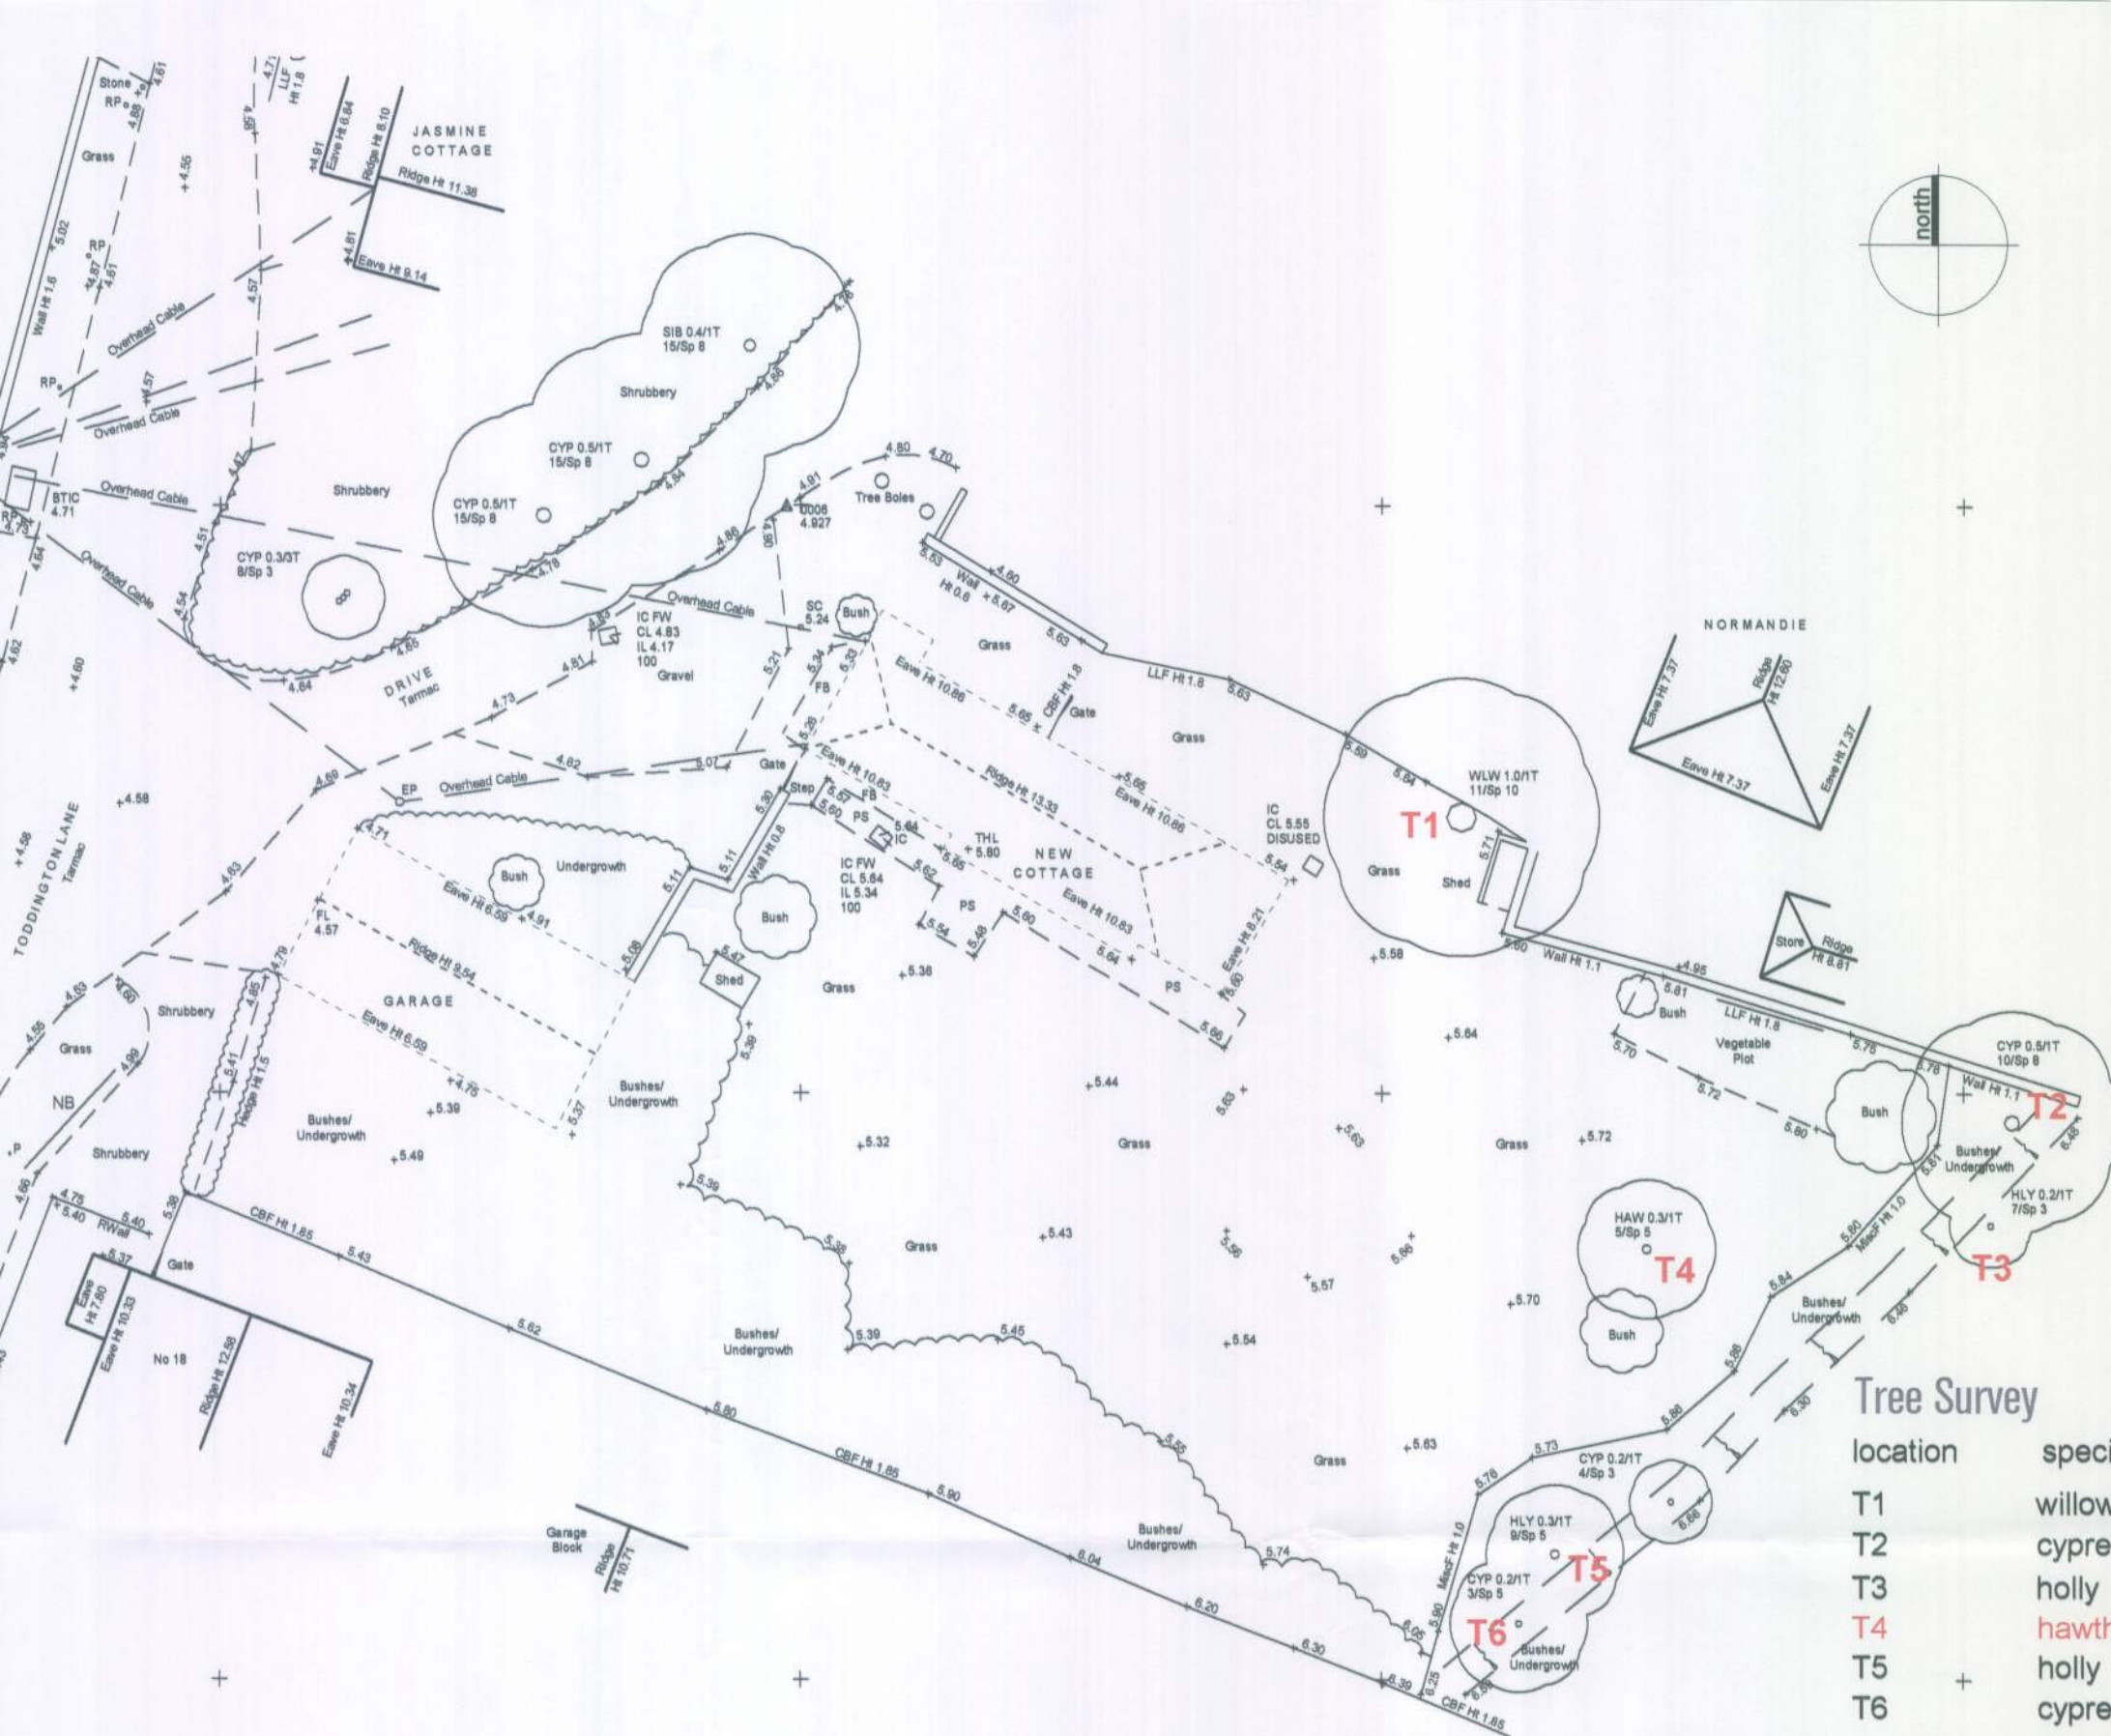

Site Location 1:1250

Tree Survey

location	species	trunk dia @1.000m high	height	spread	action
T1	willow	1.000m	11.000m	10.000m	retained
T2	cypress	0.500m	10.000m	8.000m	retained
T3	holly	0.200m	7.000m	3.000m	retained
T4	hawthorn	0.300m	5.000m	5.000m	removed
T5	holly	0.300m	9.000m	5.000m	retained
T6	cypress	0.200m	8.000m	5.000m	retained

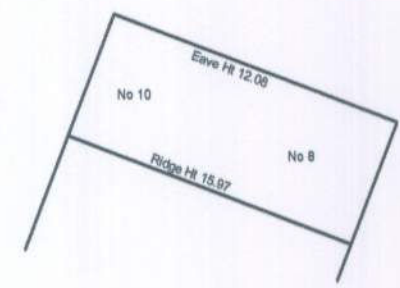

view north up toddington lane



building of local interest-jasmine cottage



view south down toddington lane



site frontage to toddington lane



view of new cottage from new development



long view south down toddington lane



toddington lane wick littlehampton sussex BN17 6TJ

sawking
architecture+design+management

scale shown@A2	no 202	title Site Survey & Location
date 19.10.2009	file reference A1600	client Woodleigh Homes