




NOTES
1. DO NOT SCALE OFF THIS DRAWING.
2. SUBJECT TO CONFIRMATION OF HIGHWAY
BOUNDARY EXTENTS AND TRIMMING OF
VEGETATION

ARUN DISTRICT COUNCIL			
No.	LU	304	09
Received			

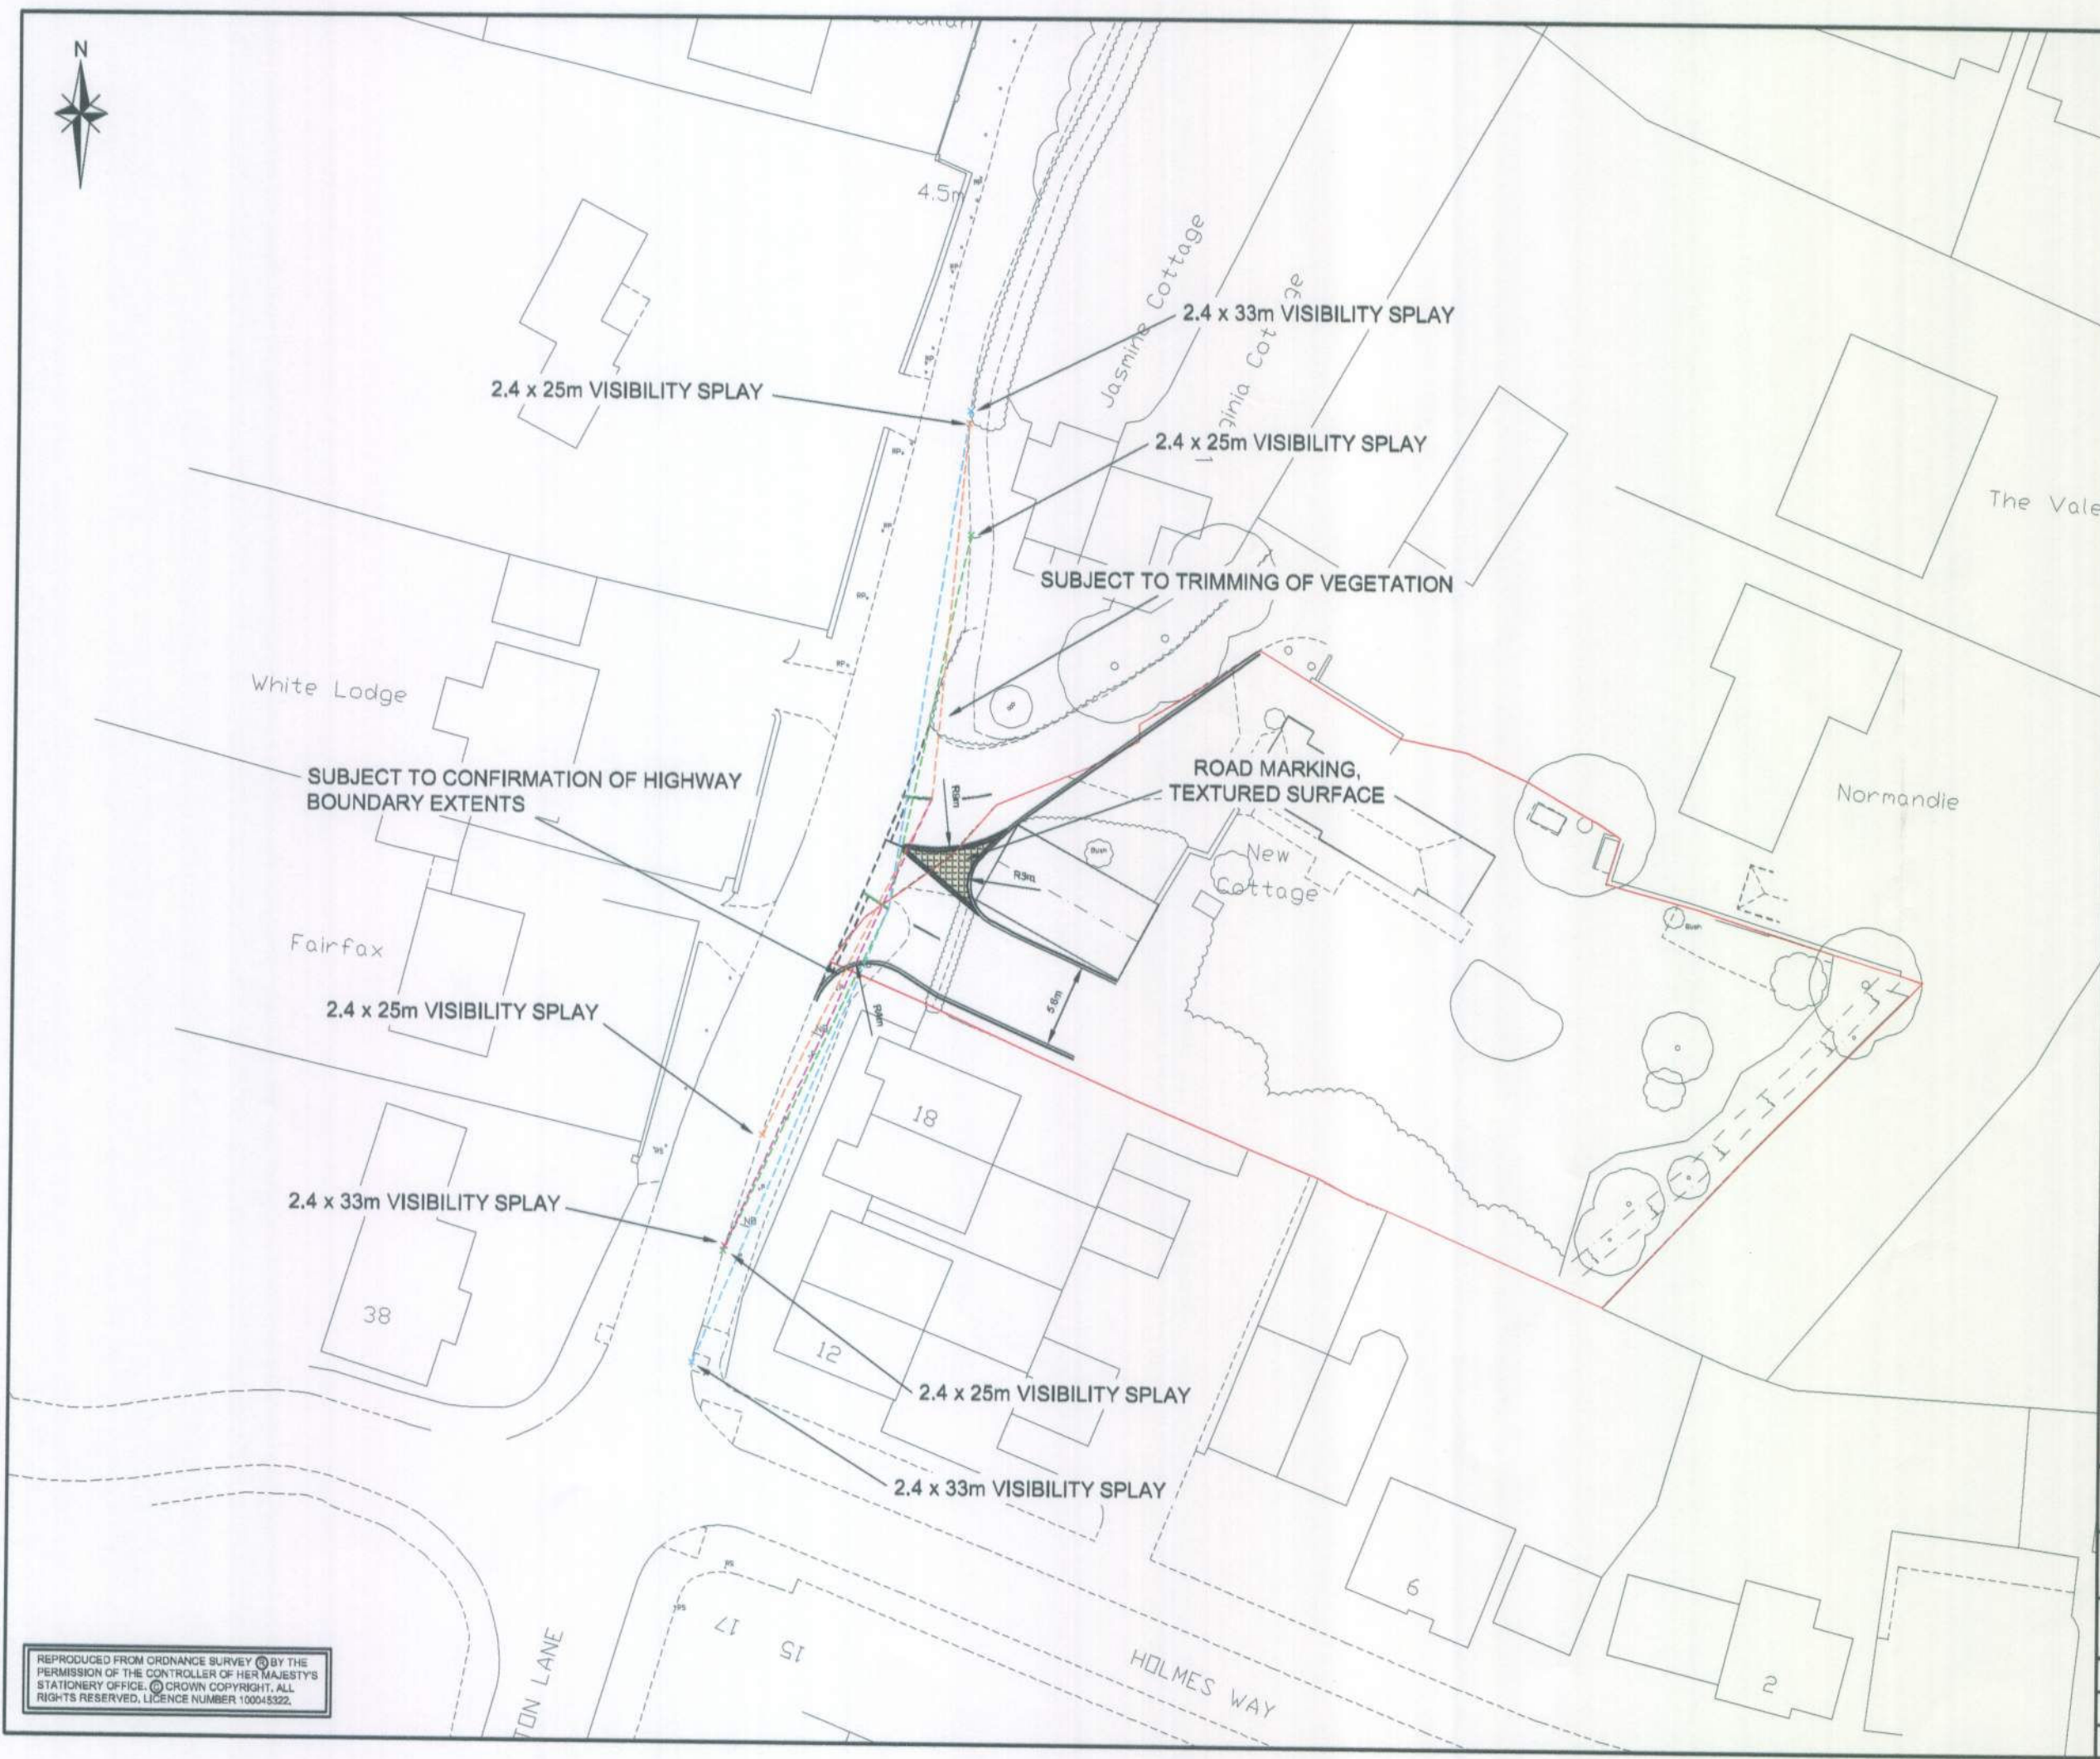

REPRODUCED FROM ORDNANCE SURVEY BY THE
PERMISSION OF THE CONTROLLER OF HER MAJESTY'S
STATIONERY OFFICE. © CROWN COPYRIGHT. ALL
RIGHTS RESERVED. LICENCE NUMBER 100045322.

Amendments		Drawn	Checked	Appr.	Date
Odyssey consulting engineers					
Job Title NEW COTTAGE, TODDINGDON LANE, LITTLEHAMPTON					
Drawing Title PROPOSED LAYOUT, SOUTHERN ACCESS, VISIBILITY ANALYSIS					
Client SAWKINGS					
Scale 1: 400 @ A3 1:200 @ A1	Date OCT 09	Designed GK			
Drawn GK	Checked PJH	Approved SRB			
Job No 09-110	Drawing No 09-110-003	Rev			