



PROPOSED ELEVATIONS

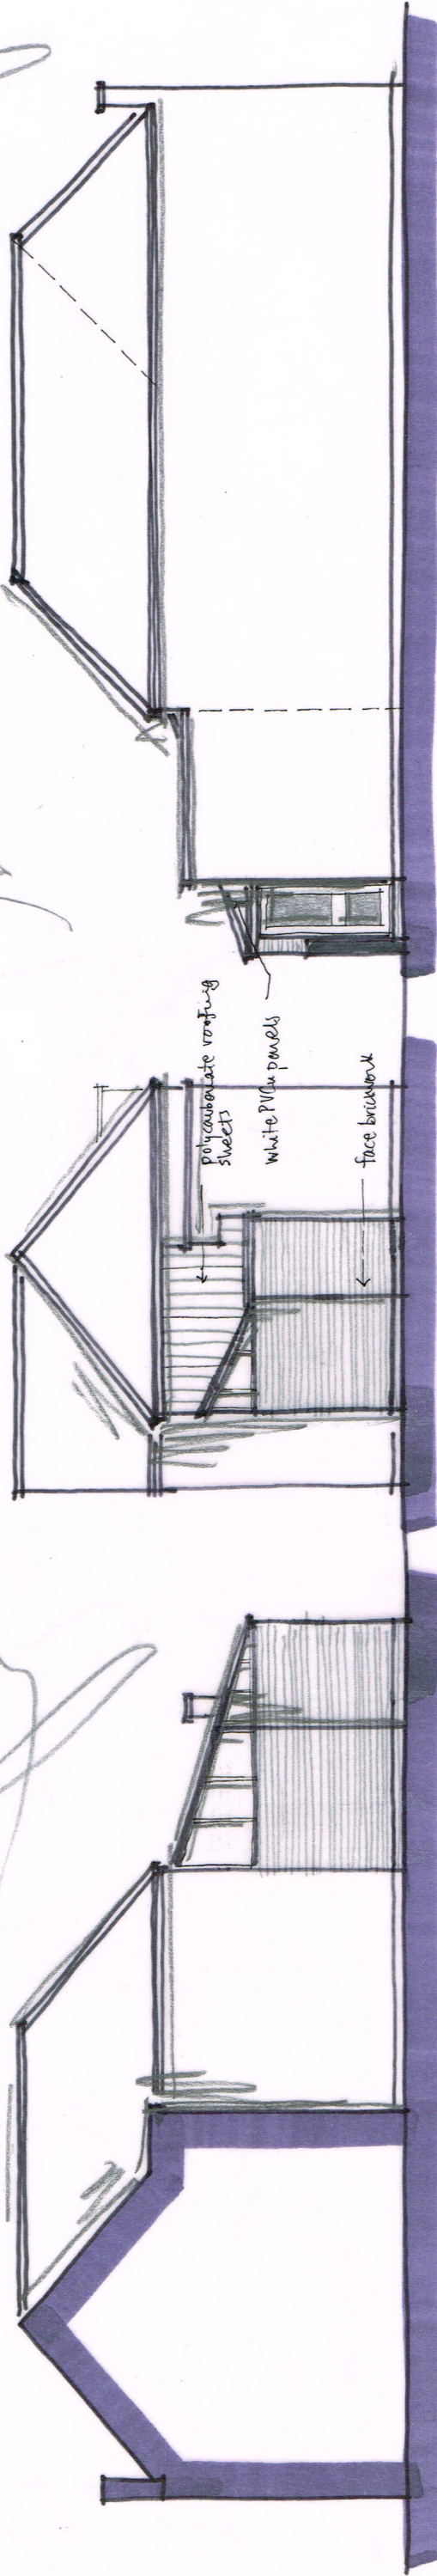


SIDE ELEVATION 1:100

REAR

SIDE

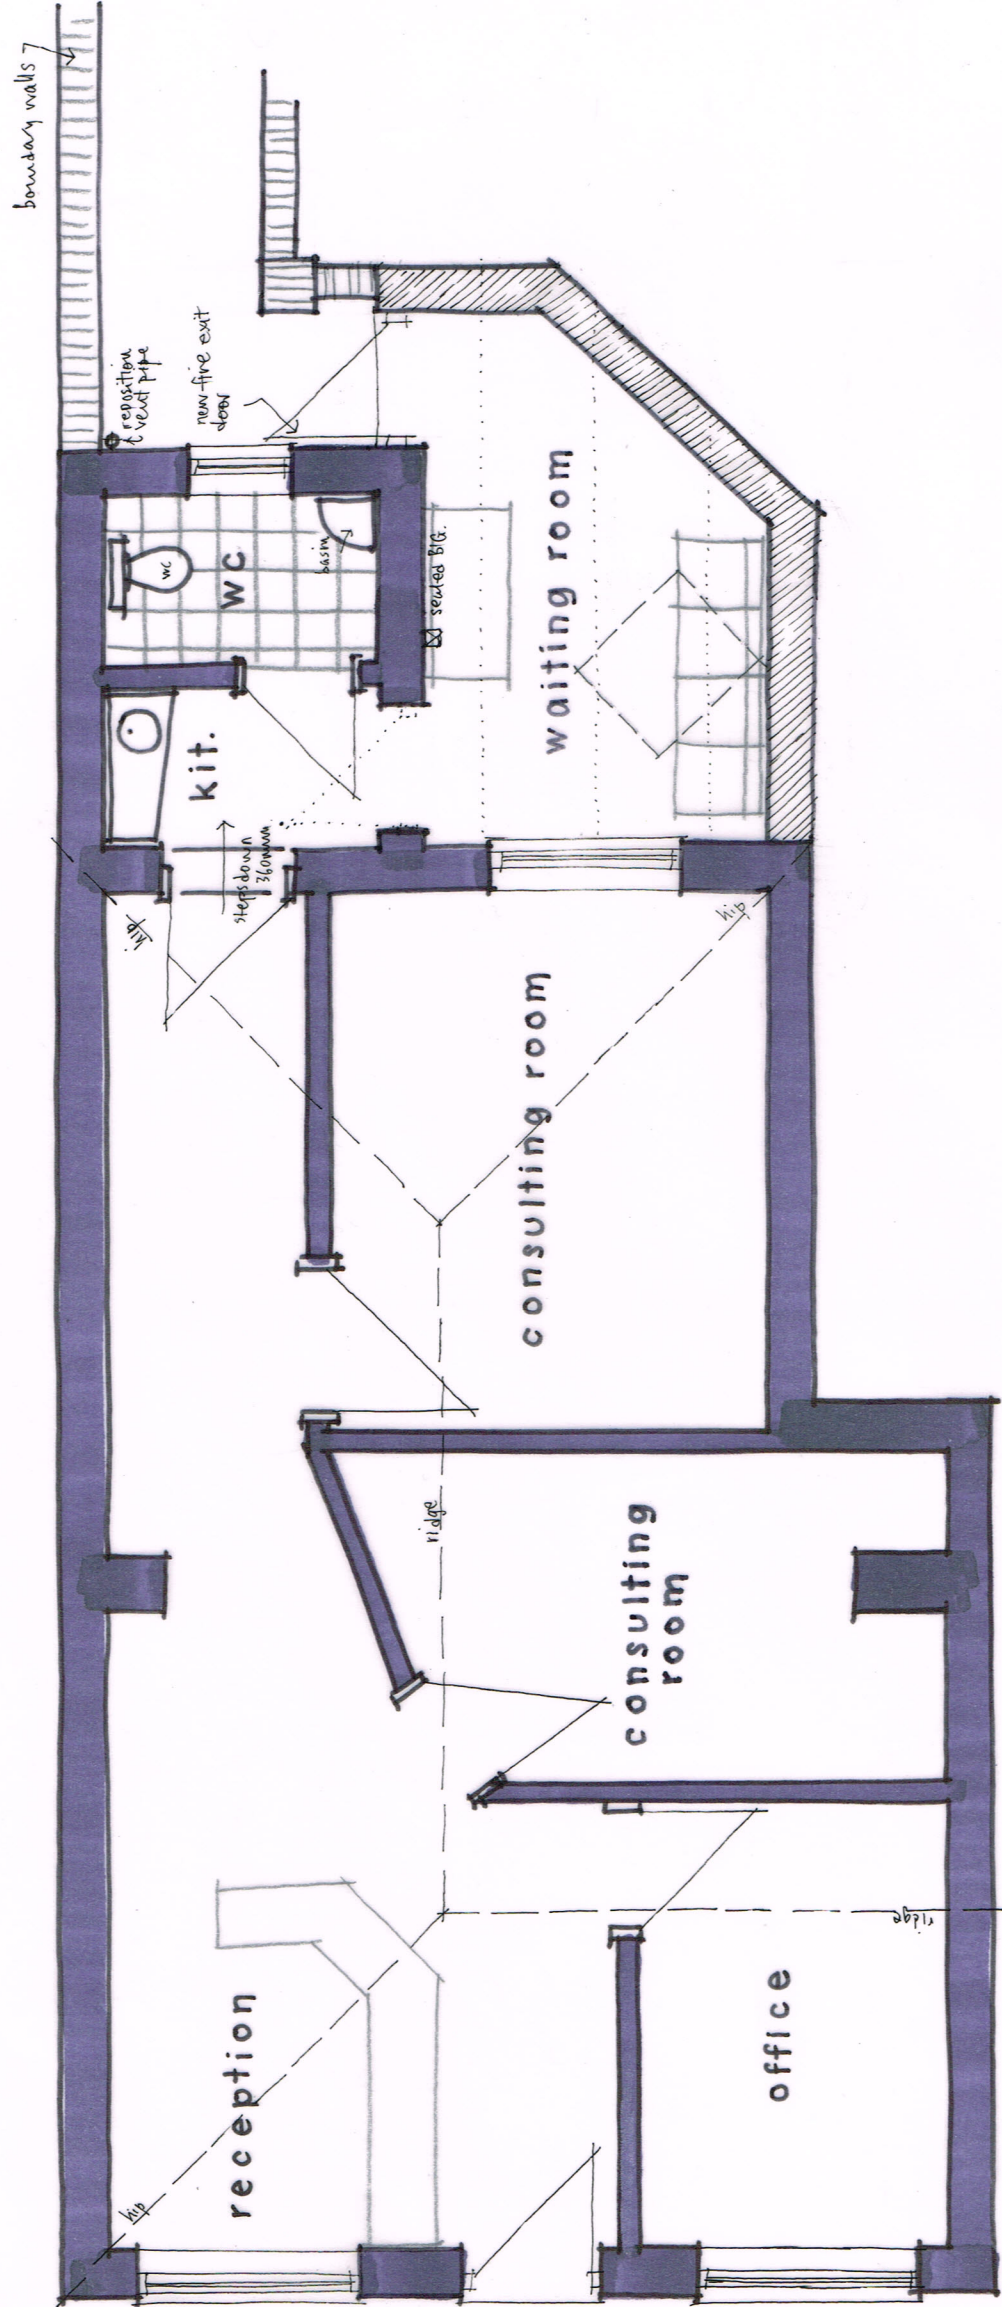

GROUND FLOOR PLAN 1:50 @ A3

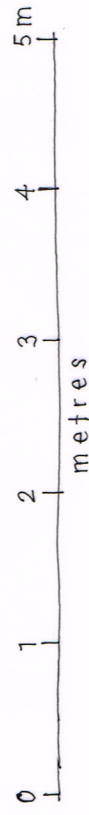

Wayne Gander MCIAT
Architectural Technologist
98 Durrington Lane
Worthing
West Sussex BN13 2RQ
Tel/Fax 01903 694817