


MATERIALS

- 1) WHITE SOFFITS & FACIAS
- 2) WHITE FRAMED FENESTRATION
- 3) BRICK
- 4) ROOF TILES
- 5) RENDER

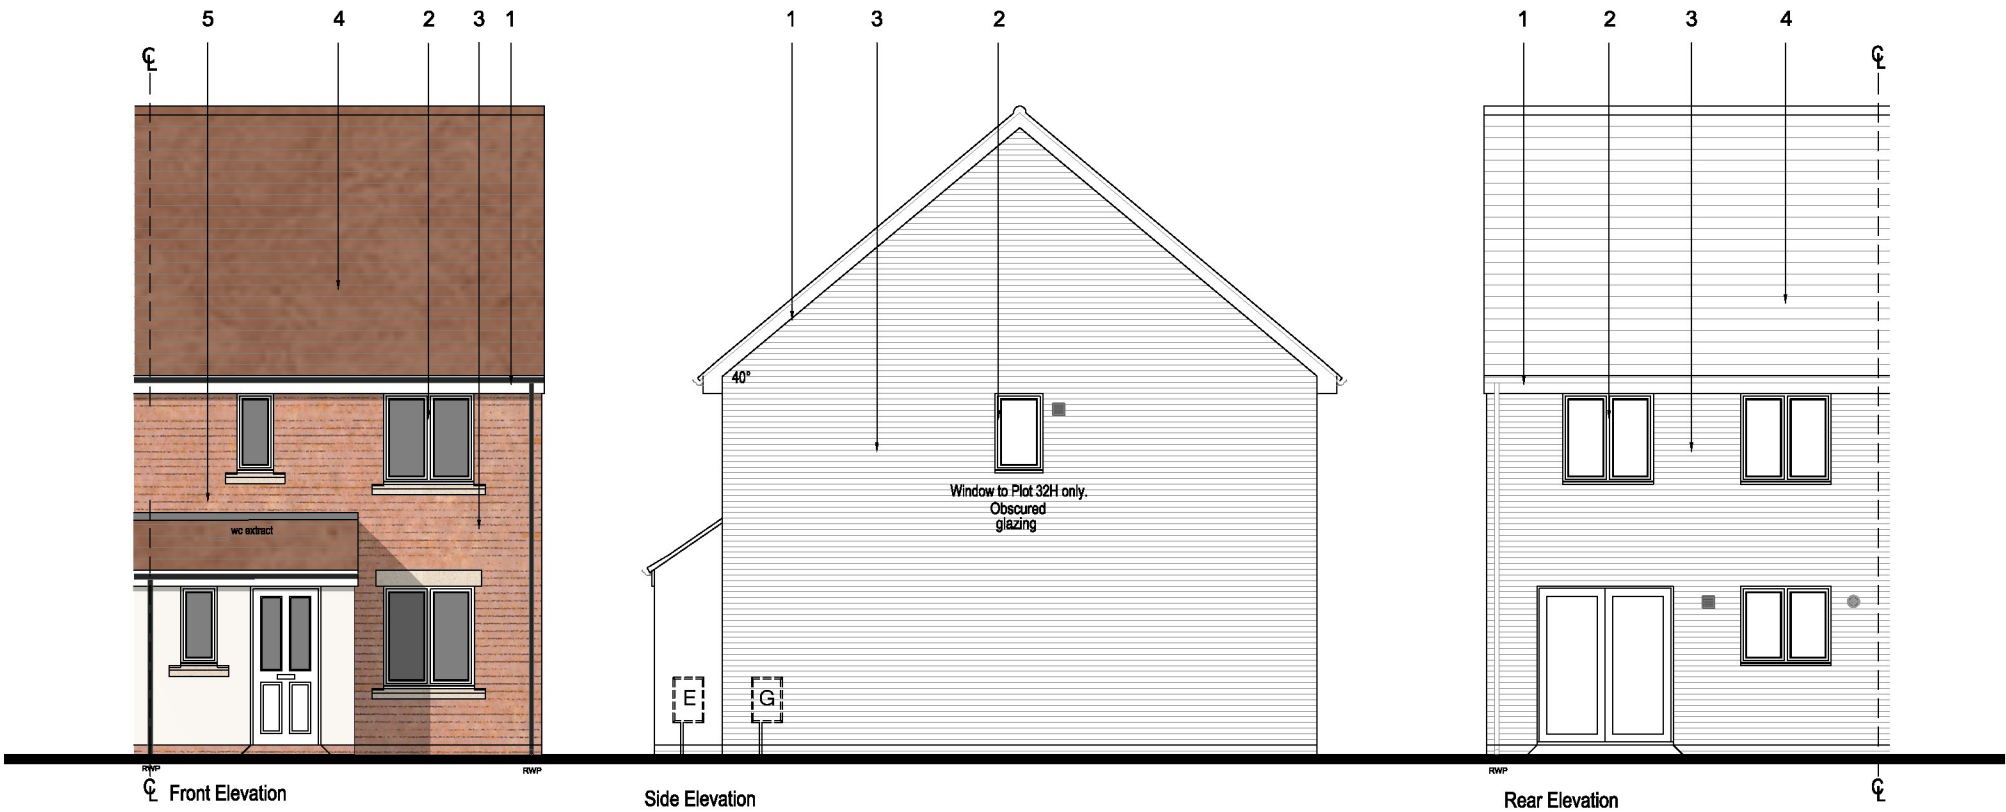

Plots: 31 - AS
32 - HANDED



Scale
1:100

-	-	-
B	Plot numbering updated to reflect changes to revised layout. Additional Side Elevations added.	29.03.19
A	Plot numbering updated to reflect changes to revised layout.	13.07.18
Rev		Date



Persimmon Homes Thames Valley
Persimmon House, Knoll Road,
Camberley, Surrey GU15 3TQ
Tel: 01276 808080

Site:
PHASE 3
Littlehampton
Parcel A2.B6

Date:
March 2018

Scale:
1:100 @ A3

Org No:
544_PL_3BH_200

Drawing Title:
3BH
Proposed Elevations

Drawing Status:
SUBMITTED

Drawn:
VW

Checked:
ME/RC

Rev:
B