


- MATERIALS
- 1) WHITE SOFFITS & FACIAS
 - 2) WHITE FRAMED FENESTRATION
 - 3) BRICK
 - 4) ROOF TILES
 - 5) DENTIL COURSE DETAIL

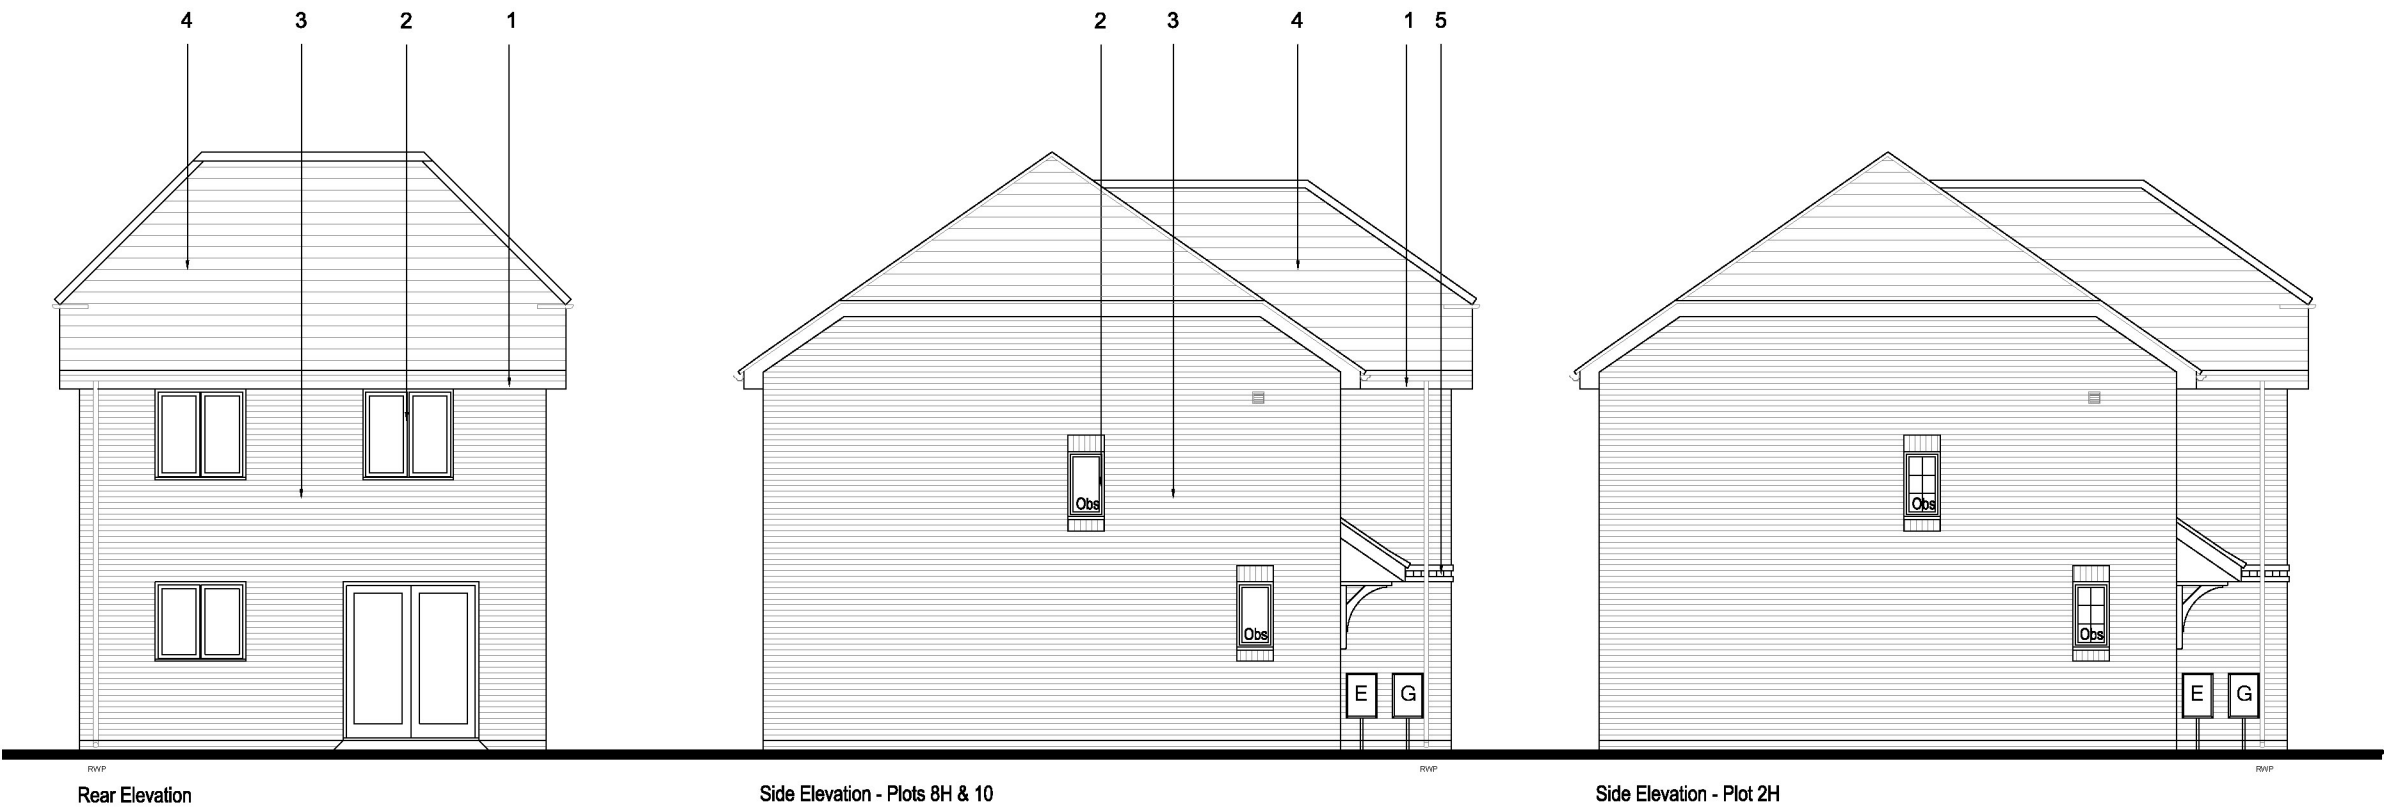

Plots: 10 - AS
2 & 8 - HANDED



Scale
1:100

C	Plot numbering updated due to layout changes.	06.06.19
B	Plot numbering & Elevations updated to reflect changes made to Layout and materials.	29.03.19
A	Plot numbering & Elevations updated to reflect changes made to Layout and materials.	10.07.18
Rev		Date

 **PERSIMMON**
Together, we make a home

Persimmon Homes Thames Valley
Persimmon House, Knoll Road,
Camberley, Surrey GU15 3TQ
Tel: 01276 808080

Site:	Date:
PHASE 3 Littlehampton Parcel A2.B6	March 2018
Scale:	1:100 @ A3
Org No:	544_PL_HAT_200

Drawing Title: **Hatfield
Proposed Elevations**

Drawing Status:	Drawn:	Checked:
SUBMITTED	VW	ME/RC
Rev:	C	