

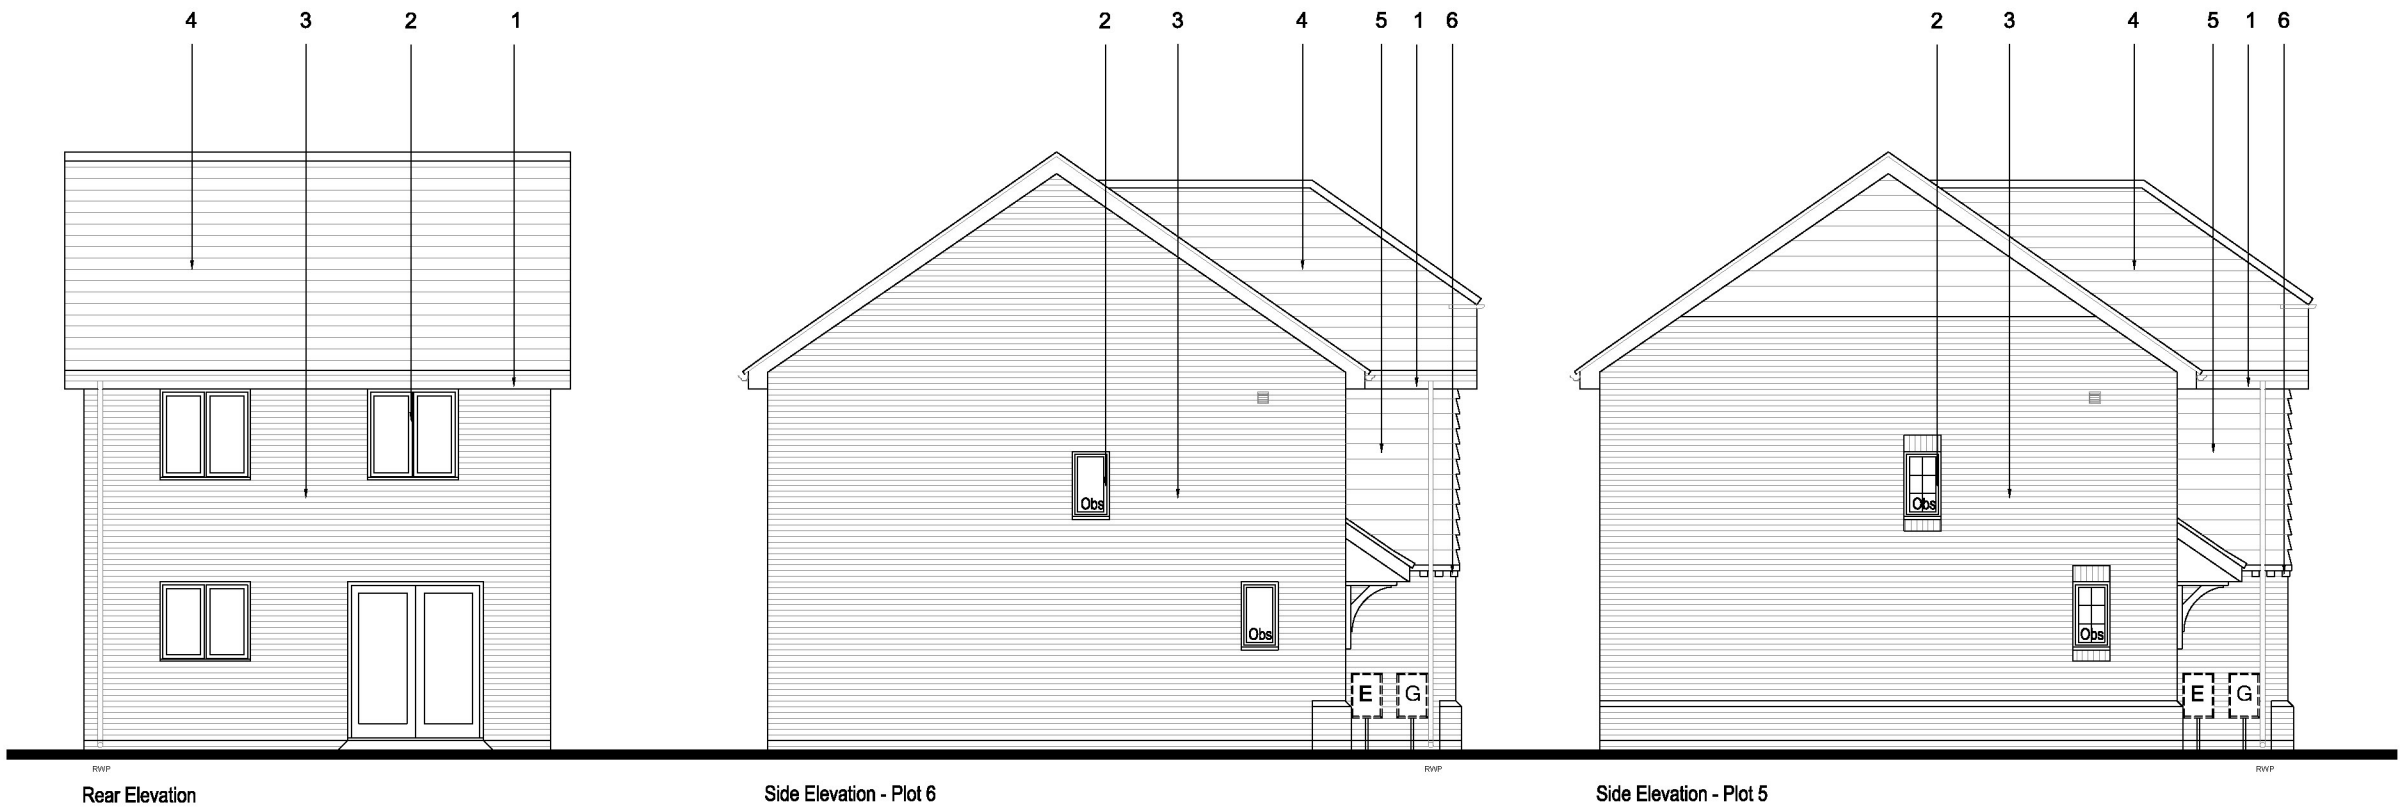


MATERIALS

- 1) WHITE SOFFITS & FACIAS
- 2) WHITE FRAMED FENESTRATION
- 3) BRICK
- 4) ROOF TILES
- 5) TILE HANGING
- 6) DENTIL COURSE DETAIL

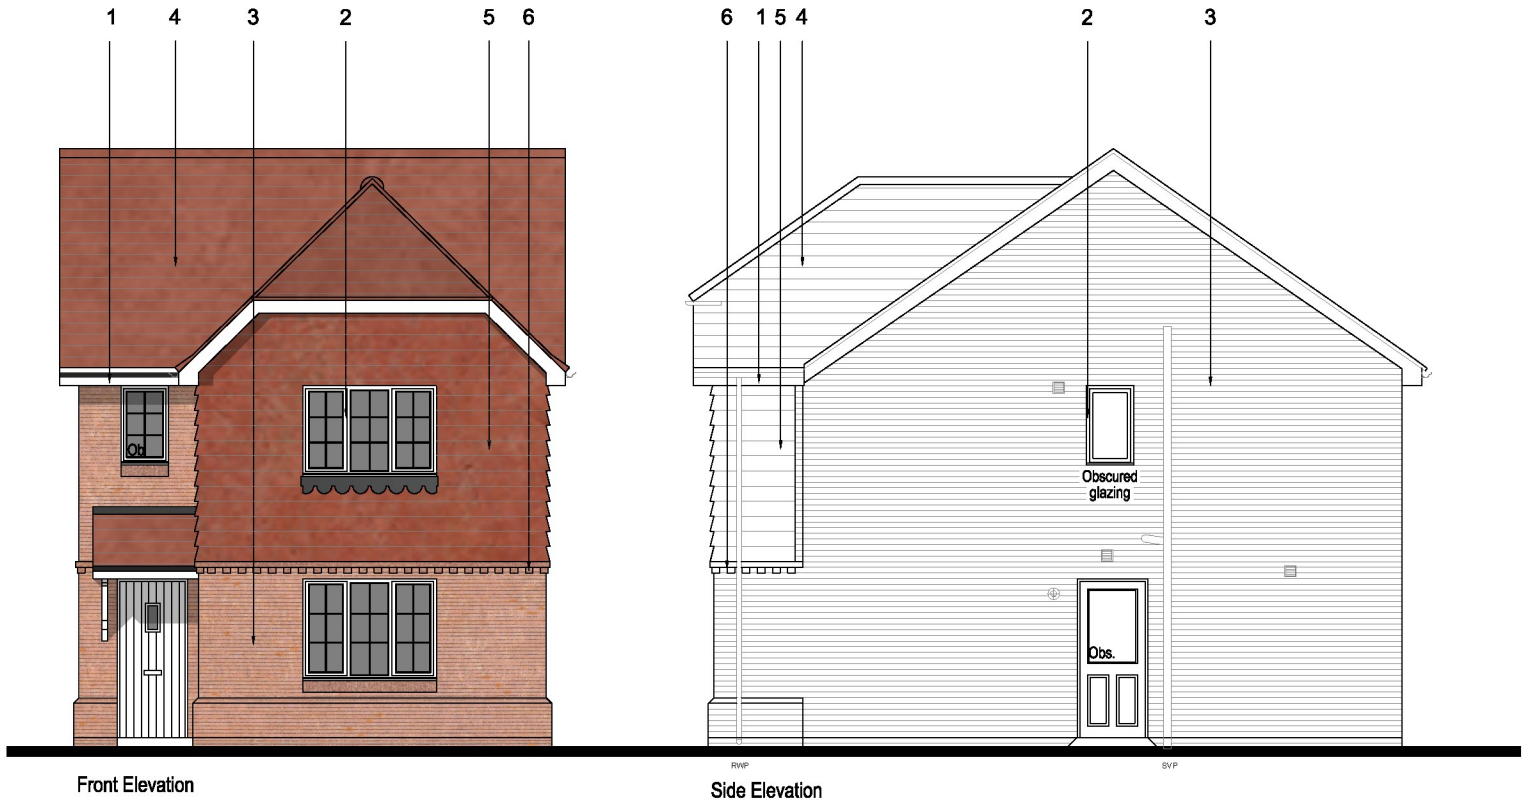

Plot: 6 - AS
5 - HANDED

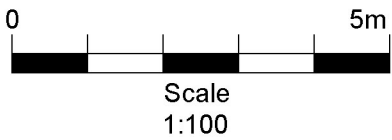

D	Plot numbering & Elevations updated to reflect changes made to Layout and materials	06.06.19
C	Plot numbering & Elevations updated to reflect changes made to Layout and materials	29.03.19
B	Plot numbering & Elevations updated to reflect changes made to Layout and materials	05.11.18
A	Plot numbering & Elevations updated to reflect changes made to Layout and materials	10.07.18
Rev		Date

 **PERSIMMON**
Together, we make a home

Persimmon Homes Thames Valley
Persimmon House, Knoll Road,
Camberley, Surrey GU15 3TQ
Tel: 01276 808080

Site:	Date:
PHASE 3 Littlehampton Parcel A2.B6	March 2018
Scale:	1:100 @ A3
Org No:	544_PL_HAT_202

Drawing Title: **Hatfield
Proposed Elevations**

Drawing Status:	Drawn:	Checked:
SUBMITTED	VW	ME/RC
	Rev:	D