


MATERIALS

- 1) WHITE SOFFITS & FACIAS
- 2) WHITE FRAMED FENESTRATION
- 3) BRICK
- 4) ROOF TILES
- 5) WEATHERBOARD

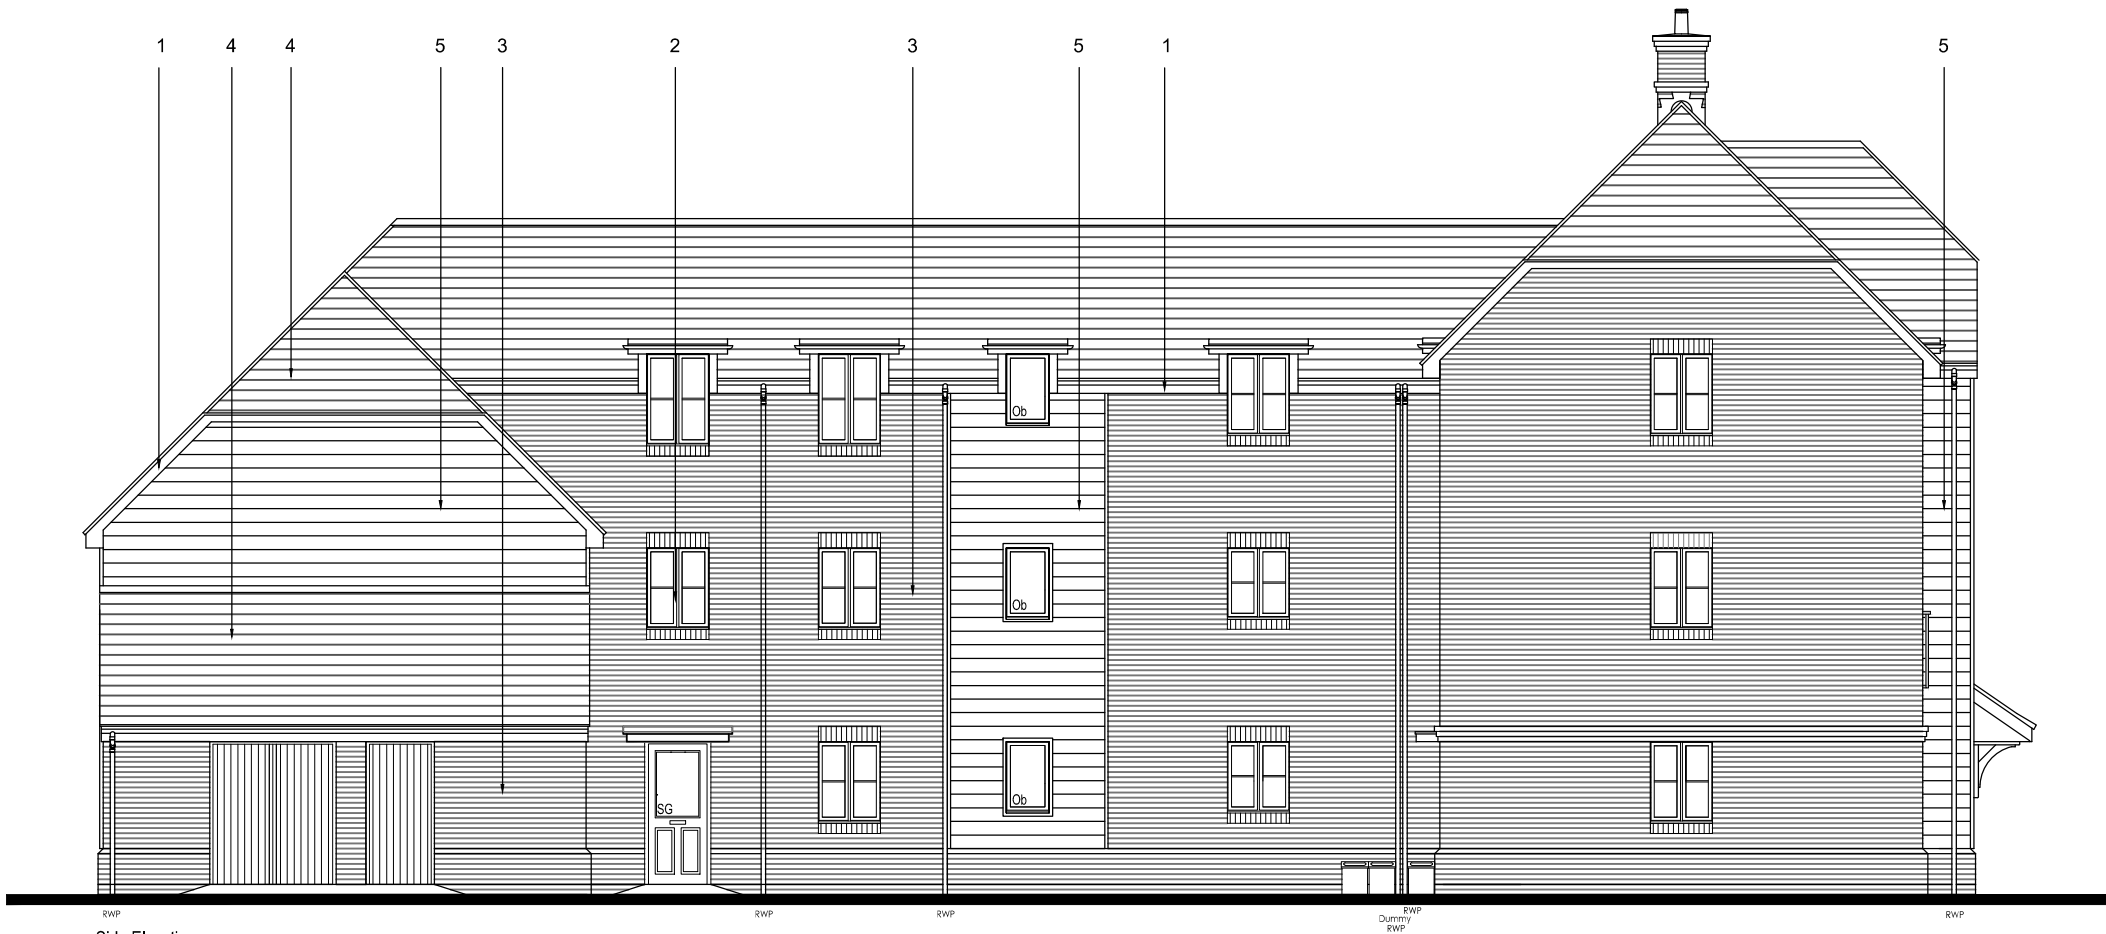

Plots: 36 - 46



Scale
1:100

-	-	-
-	-	-
A	Elevation re-designed to reflect changes to Layout configuration.	01.05.18
Rev		Date

**PERSIMMON**
Together, we make a home

Persimmon Homes Thames Valley
Persimmon House, Knoll Road,
Camberley, Surrey GU15 3TQ
Tel: 01276 808080

Site:	Date:
PHASE 3 Littlehampton Parcel A2.B6	March 2018
Scale:	1:100 @ A3
Org No:	544_PL_BLK_B_202

Drawing Title: Apartment Block B - Private
Proposed Elevation 3

Drawing Status:	Drawn:	Checked:
SUBMITTED	AT	ME/RC
	Rev:	A