


- MATERIALS
- 1) WHITE SOFFITS & FACIAS
 - 2) WHITE FRAMED FENESTRATION
 - 3) BRICK
 - 4) ROOF TILES
 - 5) WEATHERBOARD

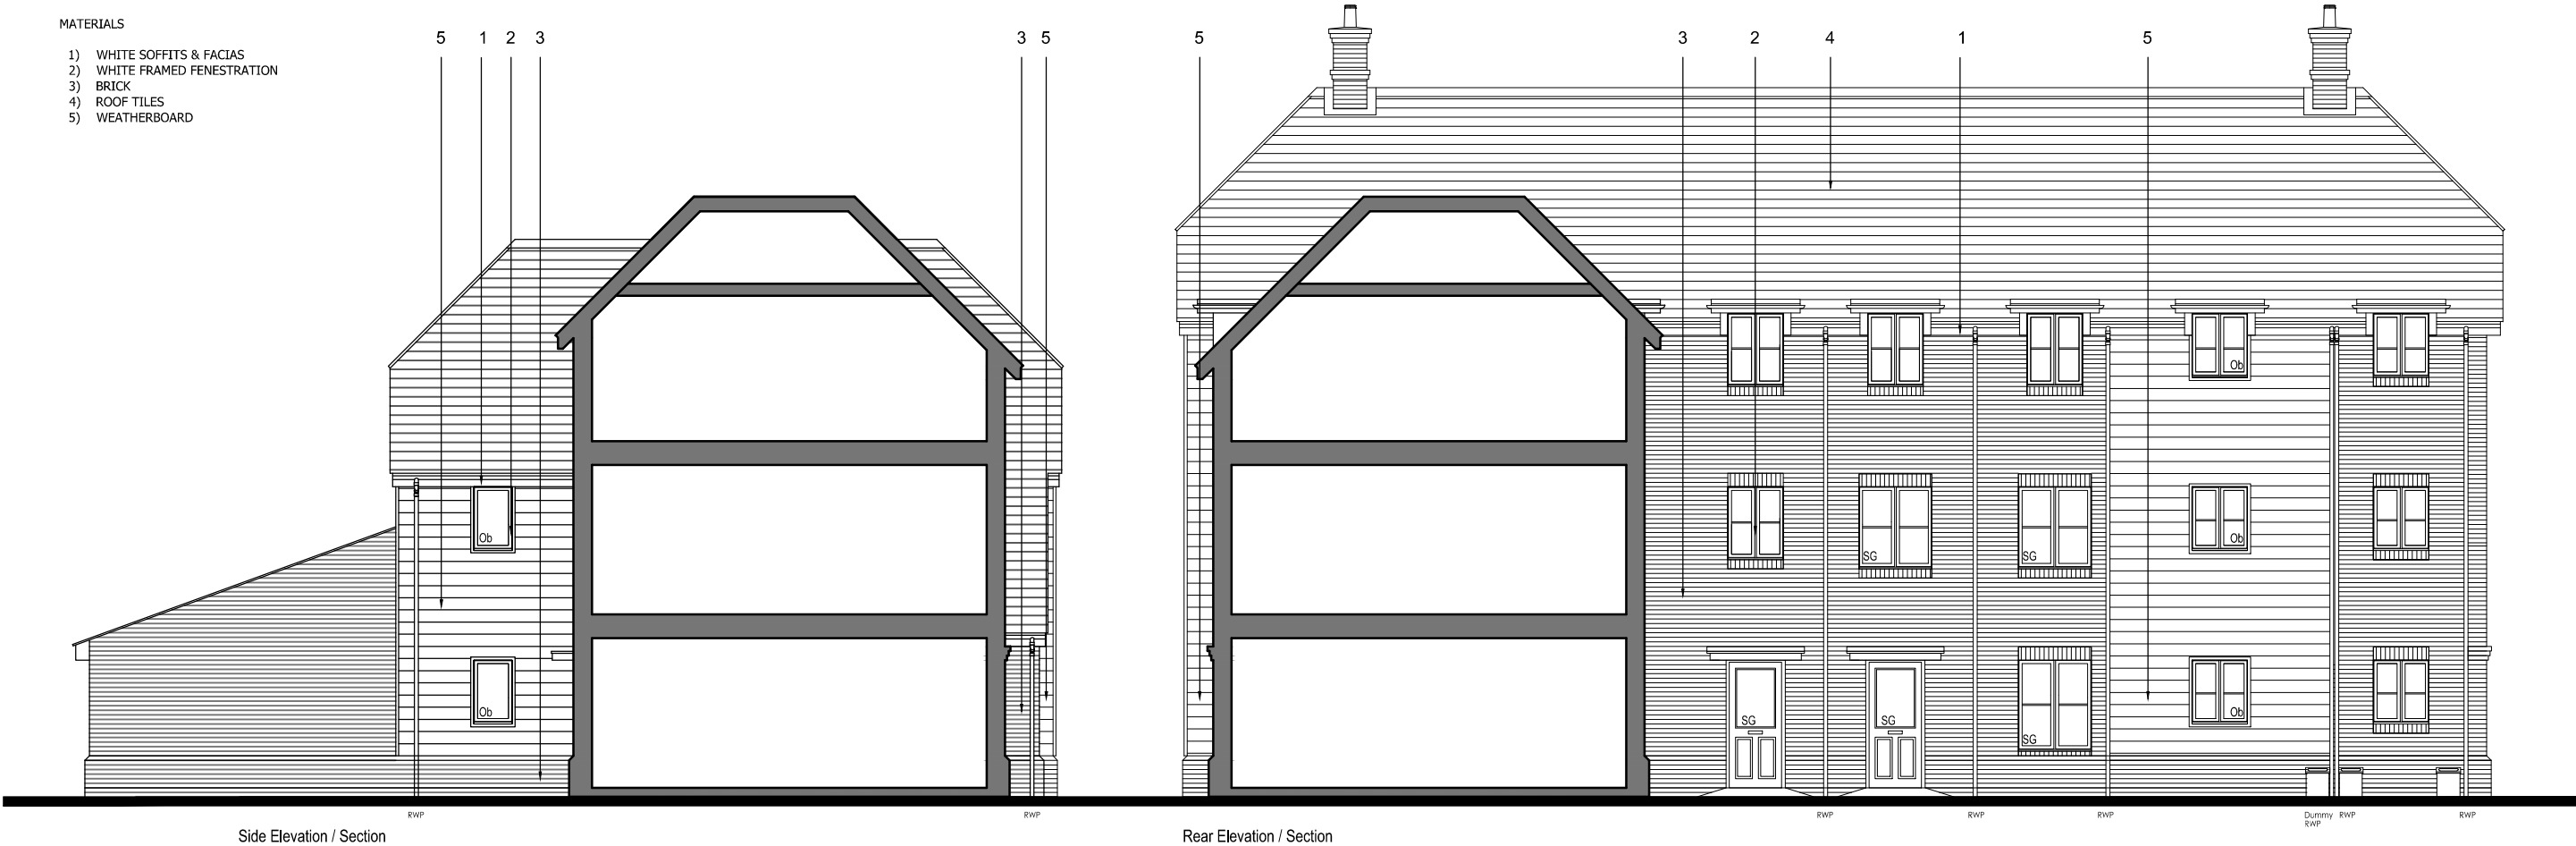

- MATERIALS
- 1) WHITE SOFFITS & FACIAS
 - 2) WHITE FRAMED FENESTRATION
 - 3) BRICK
 - 4) ROOF TILES
 - 5) WEATHERBOARD



Plots: 36 - 46



Scale
1:100

-	-	-
-	-	-
A	Elevation re-designed to reflect changes to Layout configuration.	01.05.18
Rev		Date
 PERSIMMON Together, we make a home Persimmon Homes Thames Valley Persimmon House, Knoll Road, Camberley, Surrey GU15 3TQ Tel: 01276 808080		
Site:	PHASE 3 Littlehampton Parcel A2.B6	Date: March 2018
		Scale: 1:100 @ A3
		Org No: 544_PL_BLK_B_203
Drawing Title:	Apartment Block B - Private Proposed Elevation 4	
Drawing Status:	SUBMITTED	
	Drawn: AT	Checked: ME/RC
	Rev: A	