


Block A



Plots: 25 - 30

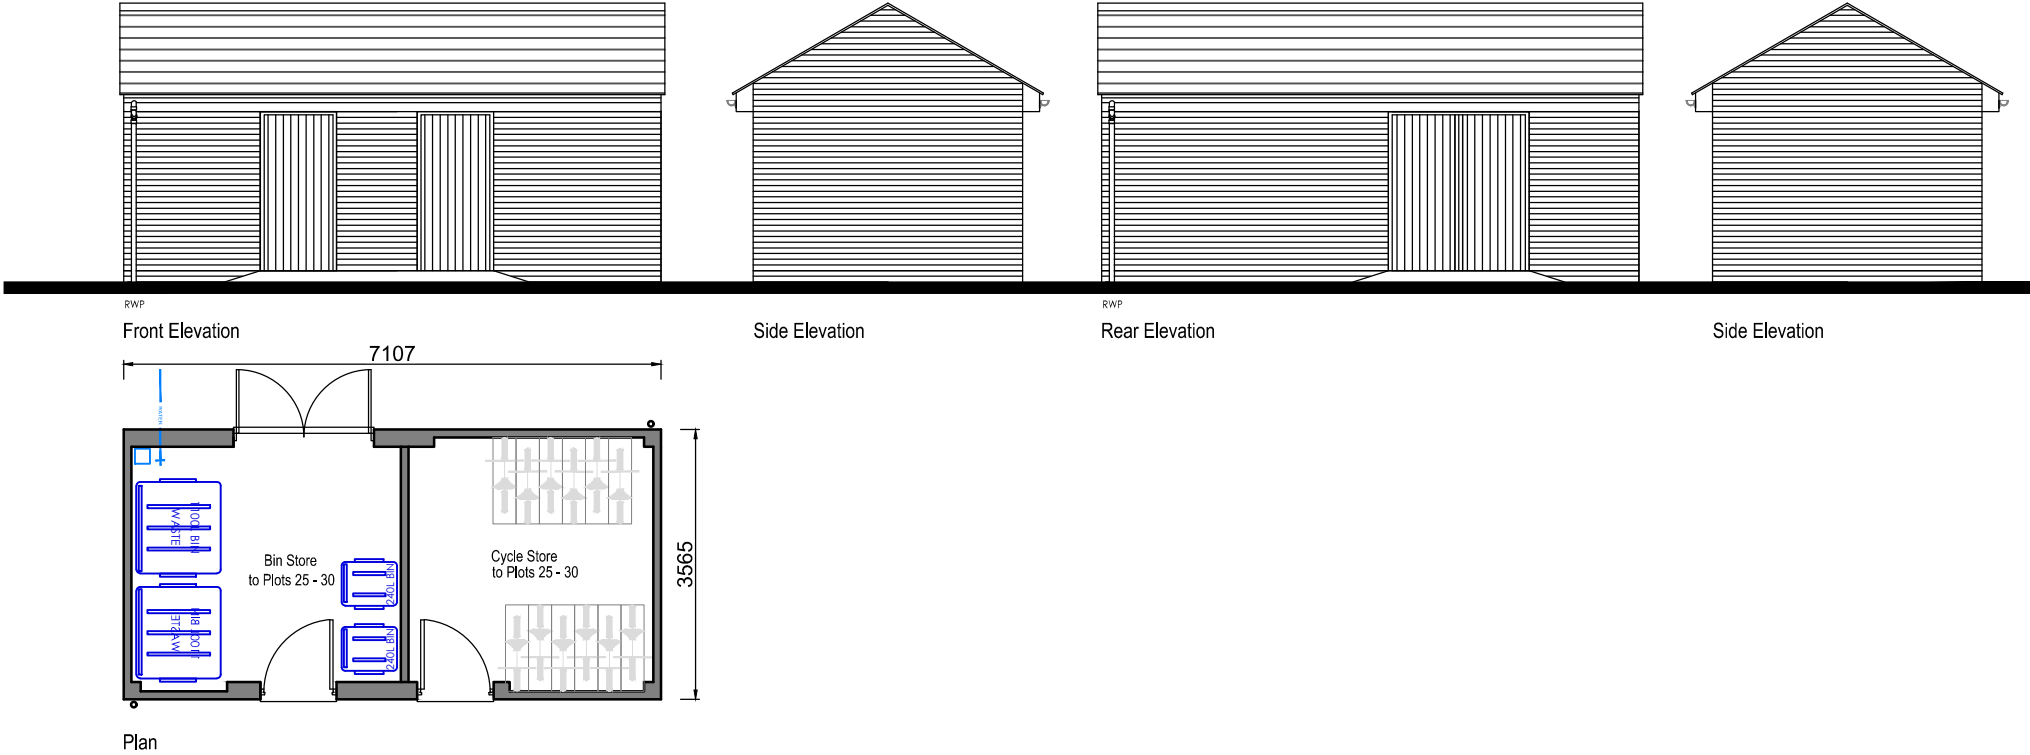

Scale
1:100

-	-	-
-	-	-
A	Bin store revised & Plot numbers updated - as per changes to layout.	16.04.19
Rev		Date

**PERSIMMON**
Together, we make a home

Persimmon Homes Thames Valley
Persimmon House, Knoll Road,
Camberley, Surrey GU15 3TQ
Tel: 01276 808080

Site:	Date:
PHASE 3 Littlehampton Parcel A2.B6	March 2018
Scale:	1:100 @ A3
Org No:	544_PL_BCS_100

Drawing Title: Bin & Cycle Store - Detached
Proposed Plans & Elevations

Drawing Status:	Drawn:	Checked:
SUBMITTED	AT	ME/RC
	Rev:	A