


- MATERIALS
- 1) WHITE SOFFITS & FACIAS
 - 2) WHITE FRAMED FENESTRATION
 - 3) BRICK
 - 4) ROOF TILES
 - 5) RENDER

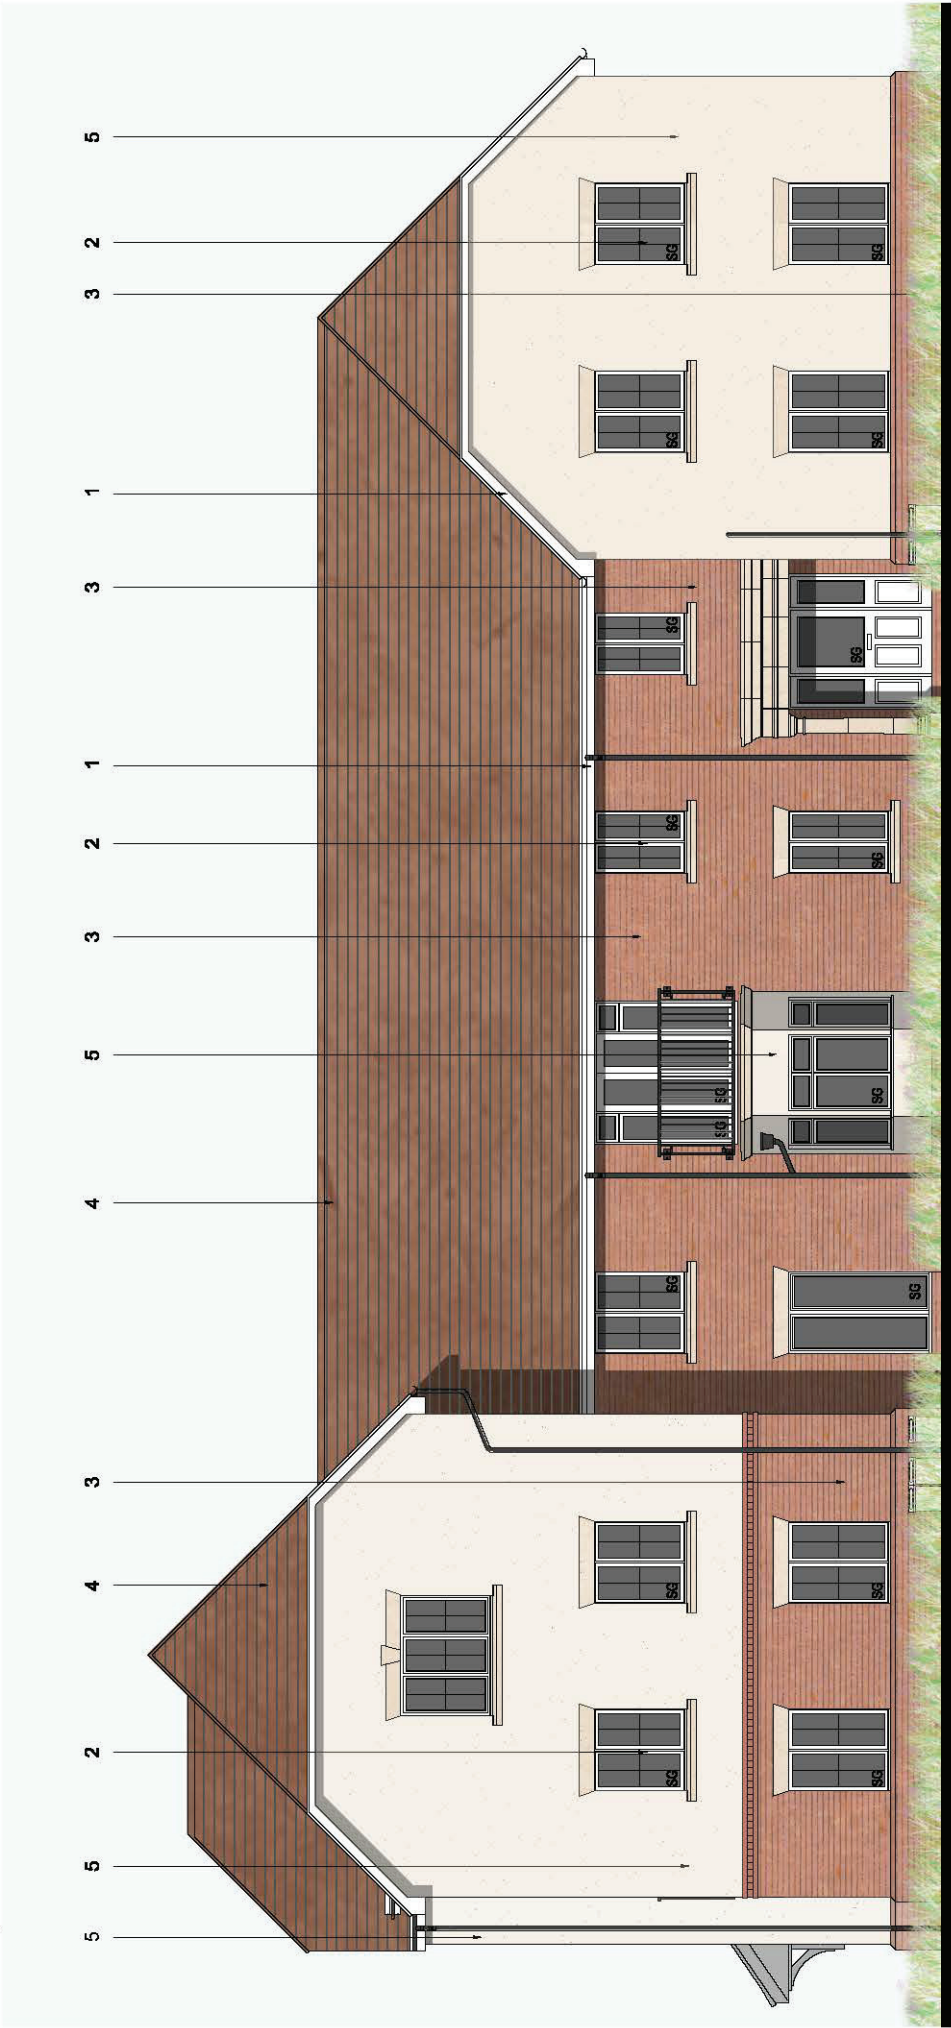

Plots: 36 - 45



Scale
1:100

Rev		Date
A	Elevation re-designed to reflect changes to layout configuration.	01.05.18
B	Approved at planning stage. This drawing is for the purpose of planning only. It is not a final drawing and should not be used for construction purposes. It is subject to change without notice.	11.11.18



Persimmon Homes Thames Valley
Persimmon House, Kintell Road,
Camberley, Surrey GU15 3TQ
Tel: 01276 860060

DATE:	March 2018
SCALE:	1:100 @ A3
PROJECT:	544_FL_BLK_B_200

Drawing Title:	Apartment Block B - Private Proposed Elevation 1
----------------	---

Drawing Status:	AT
Checked:	ME/RC
Rev:	B

SUBMITTED