



- MATERIALS
- 1) WHITE SOFFITS & FACIAS
 - 2) WHITE FRAMED FENESTRATION
 - 3) BRICK
 - 4) ROOF TILES
 - 5) RENDER

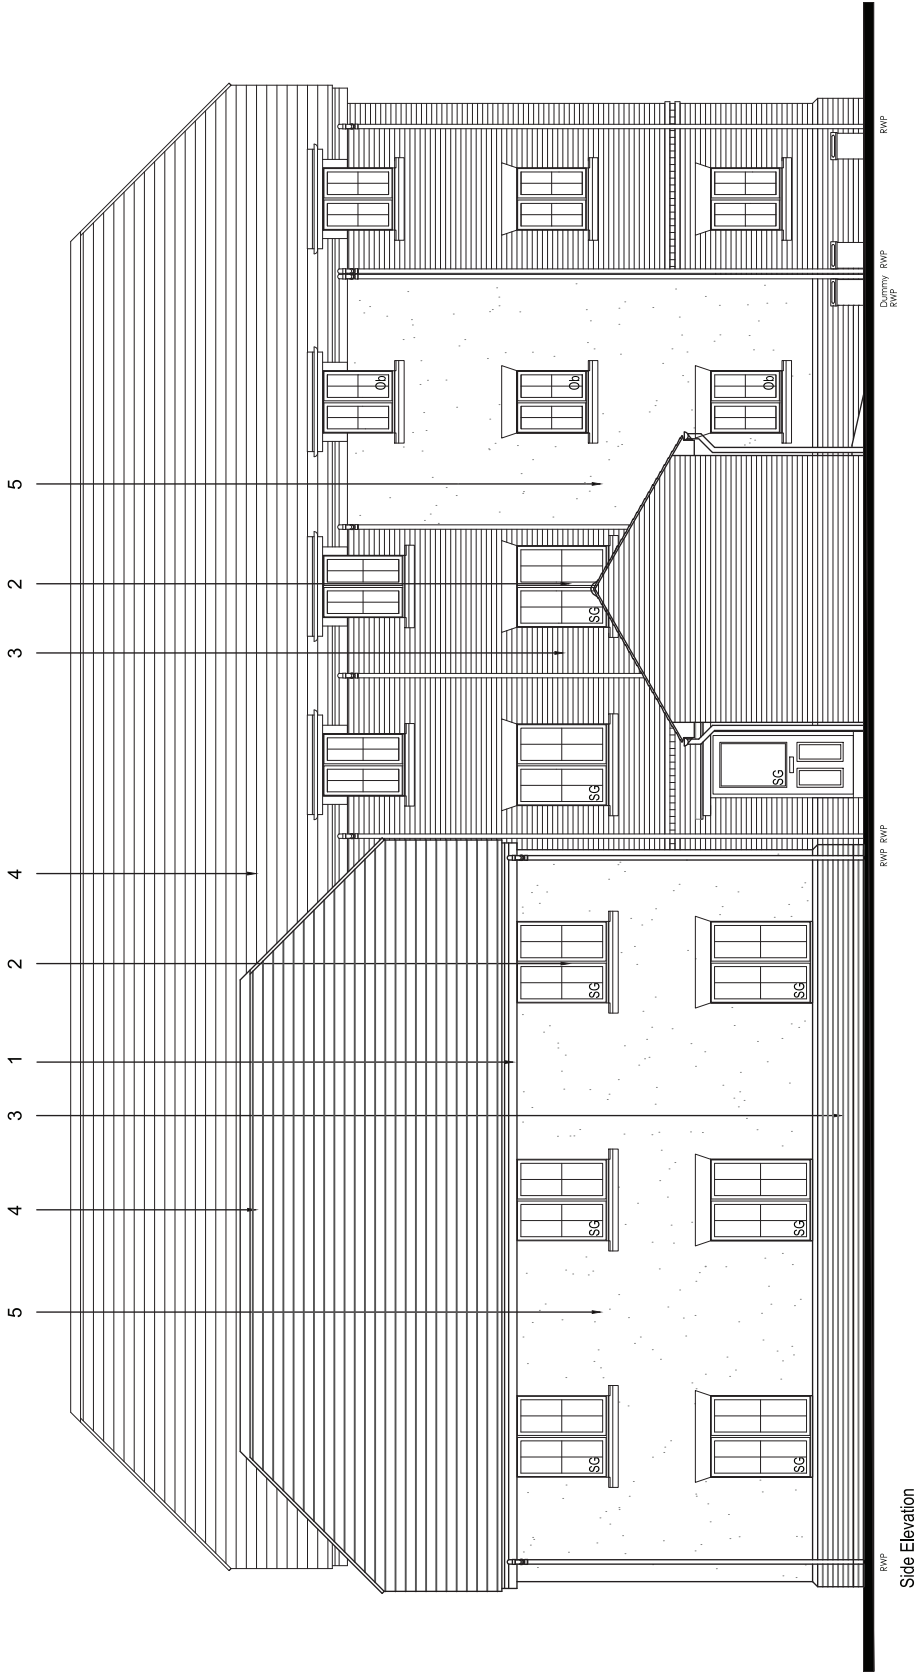

- MATERIALS
- 1) WHITE SOFFITS & FACIAS
 - 2) WHITE FRAMED FENESTRATION
 - 3) BRICK
 - 4) ROOF TILES
 - 5) RENDER

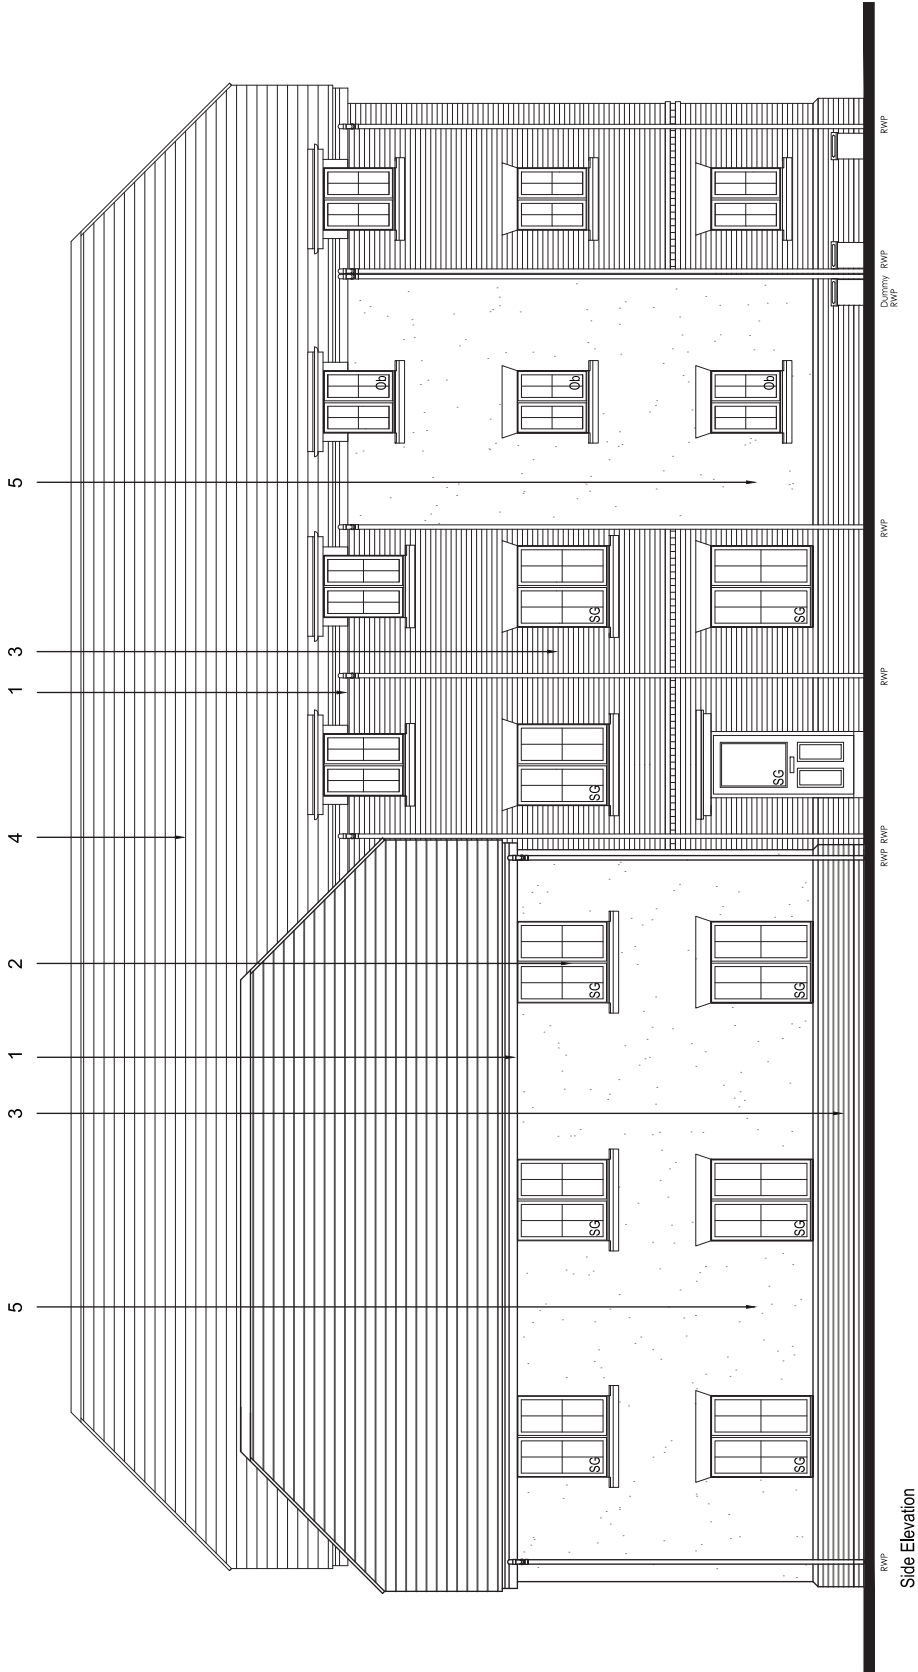

Plots: 36 - 45



Scale
1:100

-	Weatherboard material proposed to be made 'RevoCote' with stone to match that of the existing building. This material is not a standard material and will be supplied by Persimmon Homes Thames Valley.	-
B	Weatherboard material proposed to be made 'RevoCote' with stone to match that of the existing building. This material is not a standard material and will be supplied by Persimmon Homes Thames Valley.	11.11.19
A	Elevation re-designed to reflect changes to layout configuration.	01.05.18
Rev	Date	



Together, we make a home

Persimmon Homes Thames Valley
Persimmon House, Knaal Road,
Cambridge, Cambridgeshire CB2 3TQ
Tel: 01276 868869

SHE:	PHASE 3 Littlehampton Parcel A2.B6	DATE:	March 2018
Drawing Title:	Apartment Block B - Private Proposed Elevation 2	SCALE:	1:100 @ A3
Drawing Status:	SUBMITTED	DWG NO:	544_PL_BLK_B_201
Drawn:	AT	Checked:	ME/RC
Rev:	A		