



MATERIALS

- 1) WHITE SOFFITS & FACIAS
- 2) WHITE FRAMED FENESTRATION
- 3) BRICK
- 4) ROOF TILES
- 5) RENDER

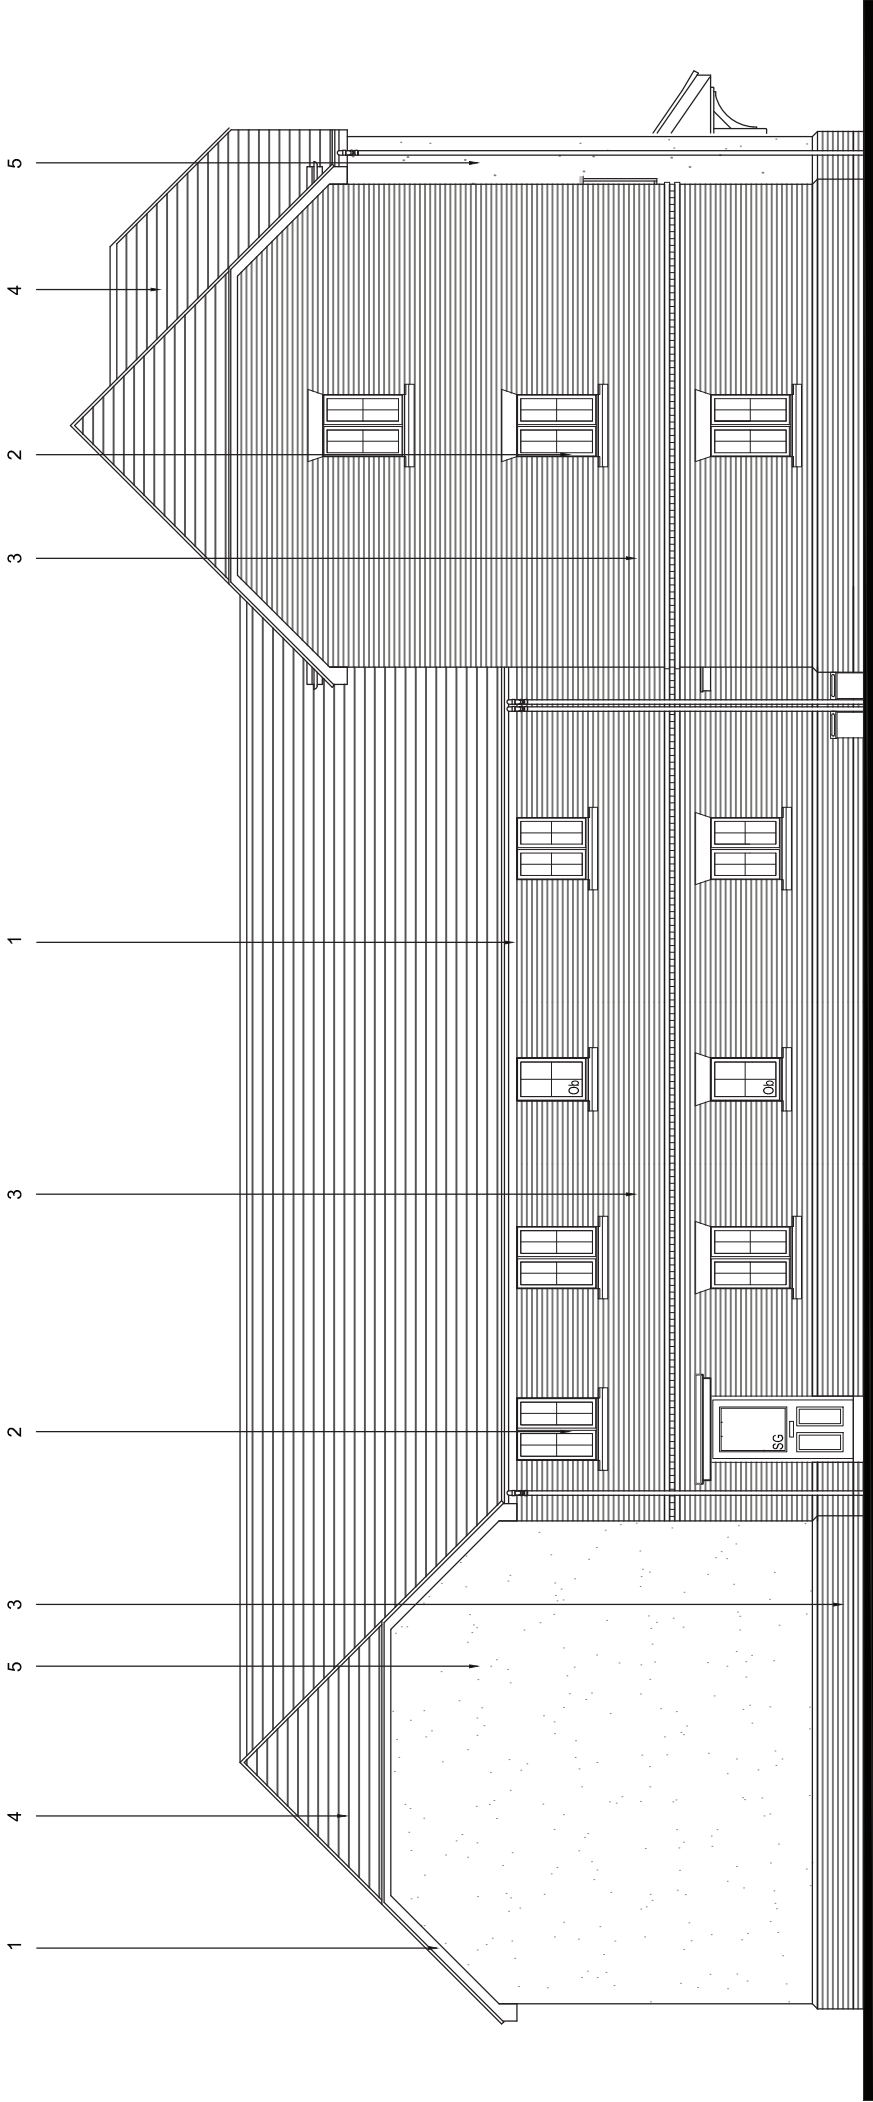

Side Elevation

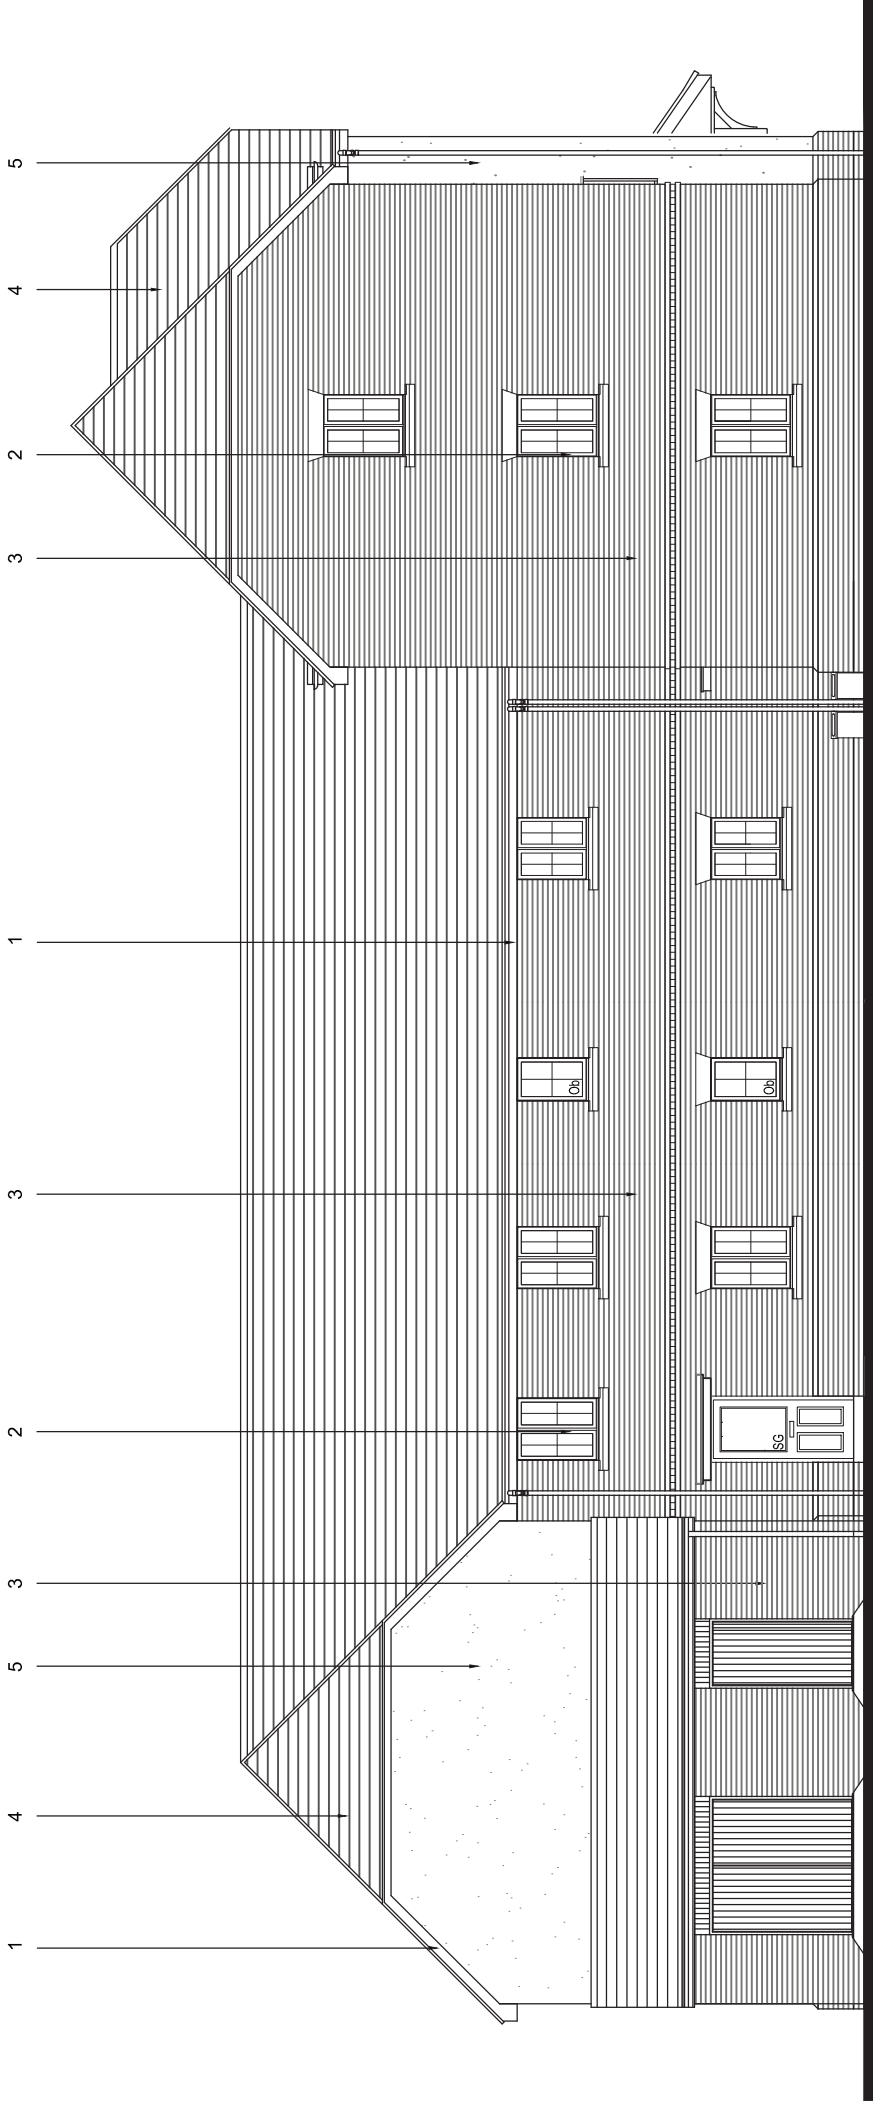

Side Elevation

Plots: 36 - 45



Scale
1:100

Rev	Date	Description
B	11.11.19	Window and door details added to the drawings. The drawings are now complete and ready for construction.
A	01.05.18	Elevation re-designed to reflect changes to layout configuration.



Together, we make a home

Persimmon Homes Thames Valley
Persimmon House, Kintal Road,
Cambridge, Cambridgeshire CB2 3TQ
Tel: 01276 868686

Site:	PHASE 3 Littlehampton Parcel A2.B6
Date:	March 2018
Scale:	1:100 @ A3
Dwg No:	544_PL_BLK_B_202

Drawing Title:	Apartment Block B - Private Proposed Elevation 3
----------------	---

Drawing Status:	Drawn: AT Checked: ME/RC Rev: B
-----------------	---------------------------------------

SUBMITTED