

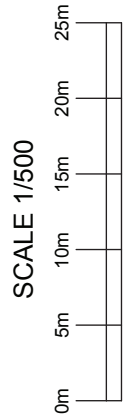


Ordnance Survey, (c) Crown Copyright 2014. All rights reserved. Licence number 100022432

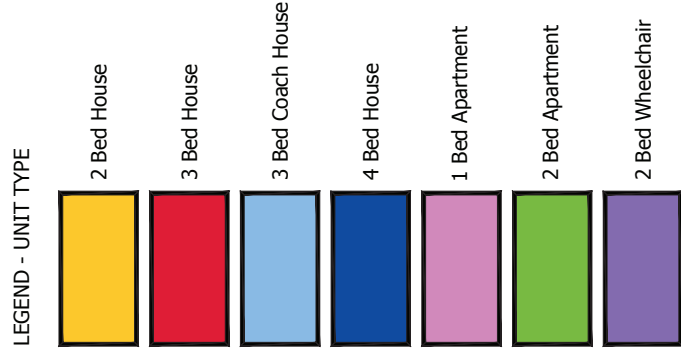

H	Further layout re-design made due to LPA comments. Block B revised. BldgType more detailed. Drawings reduced to 45 units.	11.11.19
G	Redline amended to include access into Panels A2 & B6.	25.10.19
F	Further layout re-design made due to LPA comments. Additional unit added to Toddlington Lane street frontage and pair of HAN units added to Toddlington Lane street frontage. LPA moved Curlew away from BldgType to serve these units. LPA moved Curlew away from BldgType.	13.06.19
E	Further layout re-design made due to LPA comments. Additional unit added to Toddlington Lane street frontage and pair of HAN units added to Toddlington Lane street frontage. LPA moved Curlew away from BldgType to serve these units. LPA moved Curlew away from BldgType.	06.06.19
D	Further layout re-design made due to LPA comments.	21.03.19
C	Further layout re-design made due to LPA comments.	01.03.19
B	Further layout re-design made due to LPA comments. Phase E - 8 reconfigured due to parking conflict with the access.	02.11.18
A	Planning layout re-designed at the request of the Planning Officer.	08.10.18
Rev	Date	

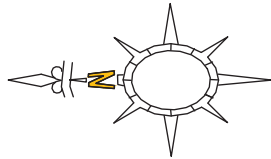

Persimmon Homes Thames Valley
Persimmon House, Knoll Road,
Cambridge, Surrey GU15 3TQ
Tel: 01276 688880

SITE:	July 2018
PHASE 3	Scale: 1:500 @ A1
Littlehampton	DWG No: 544_PL_104
Parcel A2.B6	

Drawing Title:
Unit Types

Drawing Status:	Drawn: AT	Checked: ME
	Submitted	Rev: H