

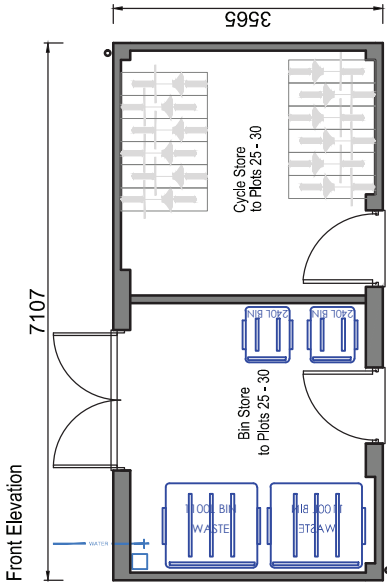
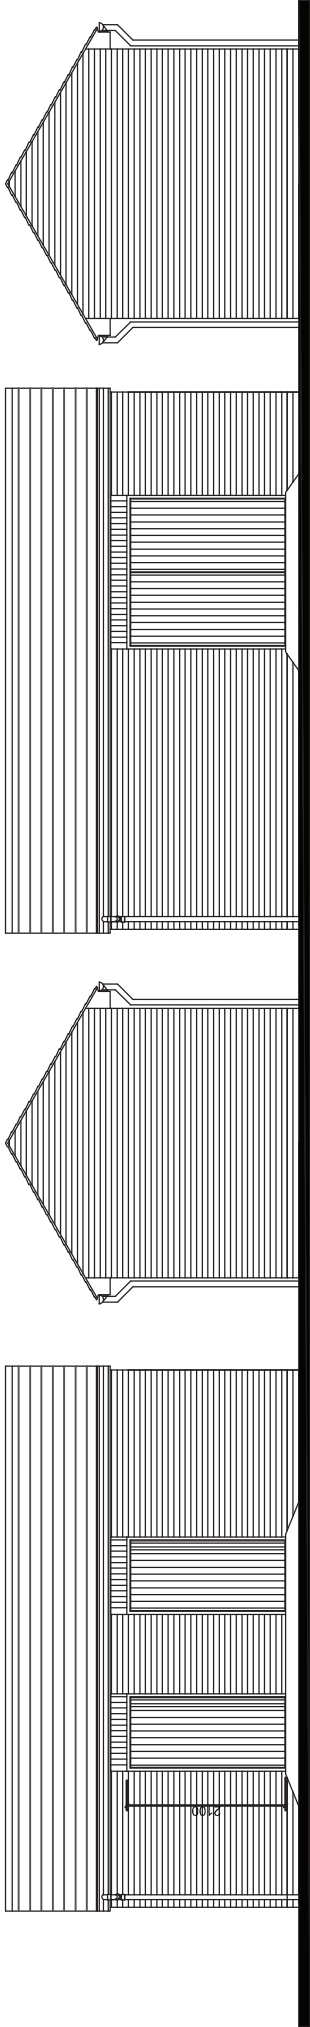


Block A

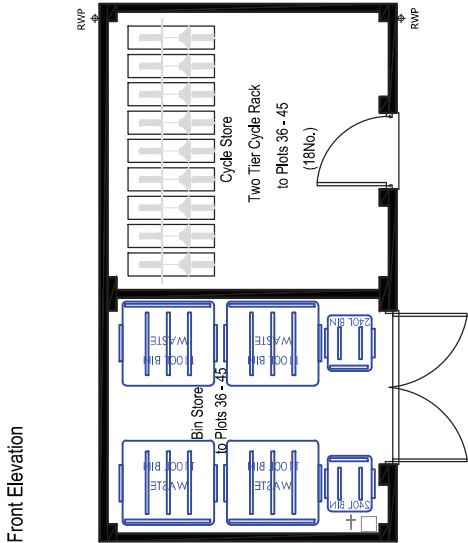

Plan Block A

Block B

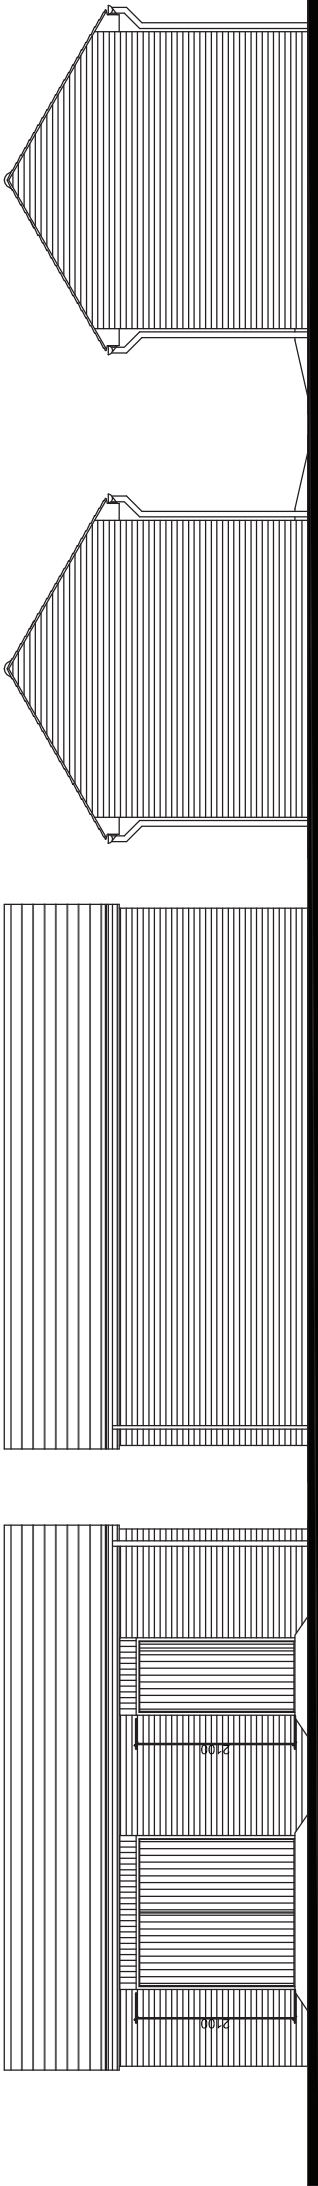

Plan Block B

Plots: 25 - 30 - Block A
Plots: 36 - 45 - Block B



Rev					
A	Bin store retained & Plot numbers updated - as per changes to layout.	16.04.19			
B	Proposed PLCS added to Block B added - as per changes to layout. Plot Numbers updated.	18.11.19			
-					
Date					
Scale					
1:100 @ A3					
Date					
March 2018					
Scale					
1:100 @ A3					
Date					
March 2018					
Scale					
1:100 @ A3					
Date					