


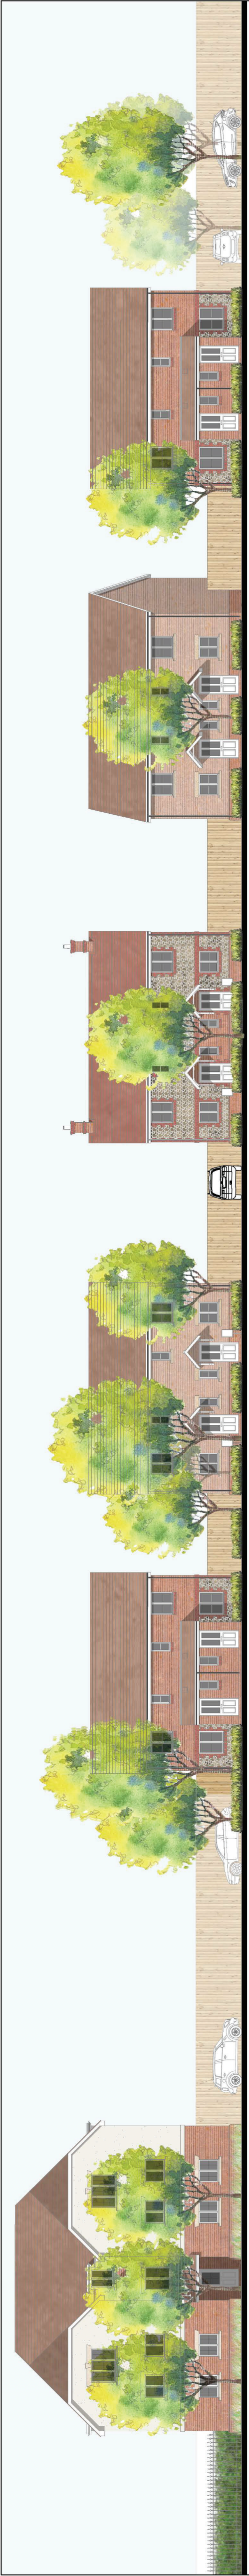

STREET SCENE A-A

Plot 1 Plot 4 Plot 7 Plot 10



STREET SCENE B-B

Plots 25 - 30 Plot 21 Plot 22 Plot 23 Plot 24 Plot 19 Plot 18 Plot 17 Plot 16 Plot 15



STREET SCENE C-C

Plot 9 Plot 8 Plot 6 Plot 5 Plot 3 Plot 14 Plot 13 Plot 12 Plot 11 Plot 10 Plot 35 Plot 34 Plot 33 Plot 32 Plot 31

STREET SCENE D-D

STREET SCENE E-E



STREET SCENE F-F

Plots 36 - 45

Toddington Lane

Plots 25 - 30


Lyminster Bypass

Toddington Lane



STREET SCENE G-G

Plot 22 Plot 16 Plot 12 Plot 11 Plot 10 Plot 3 Plot 2 Plot 1

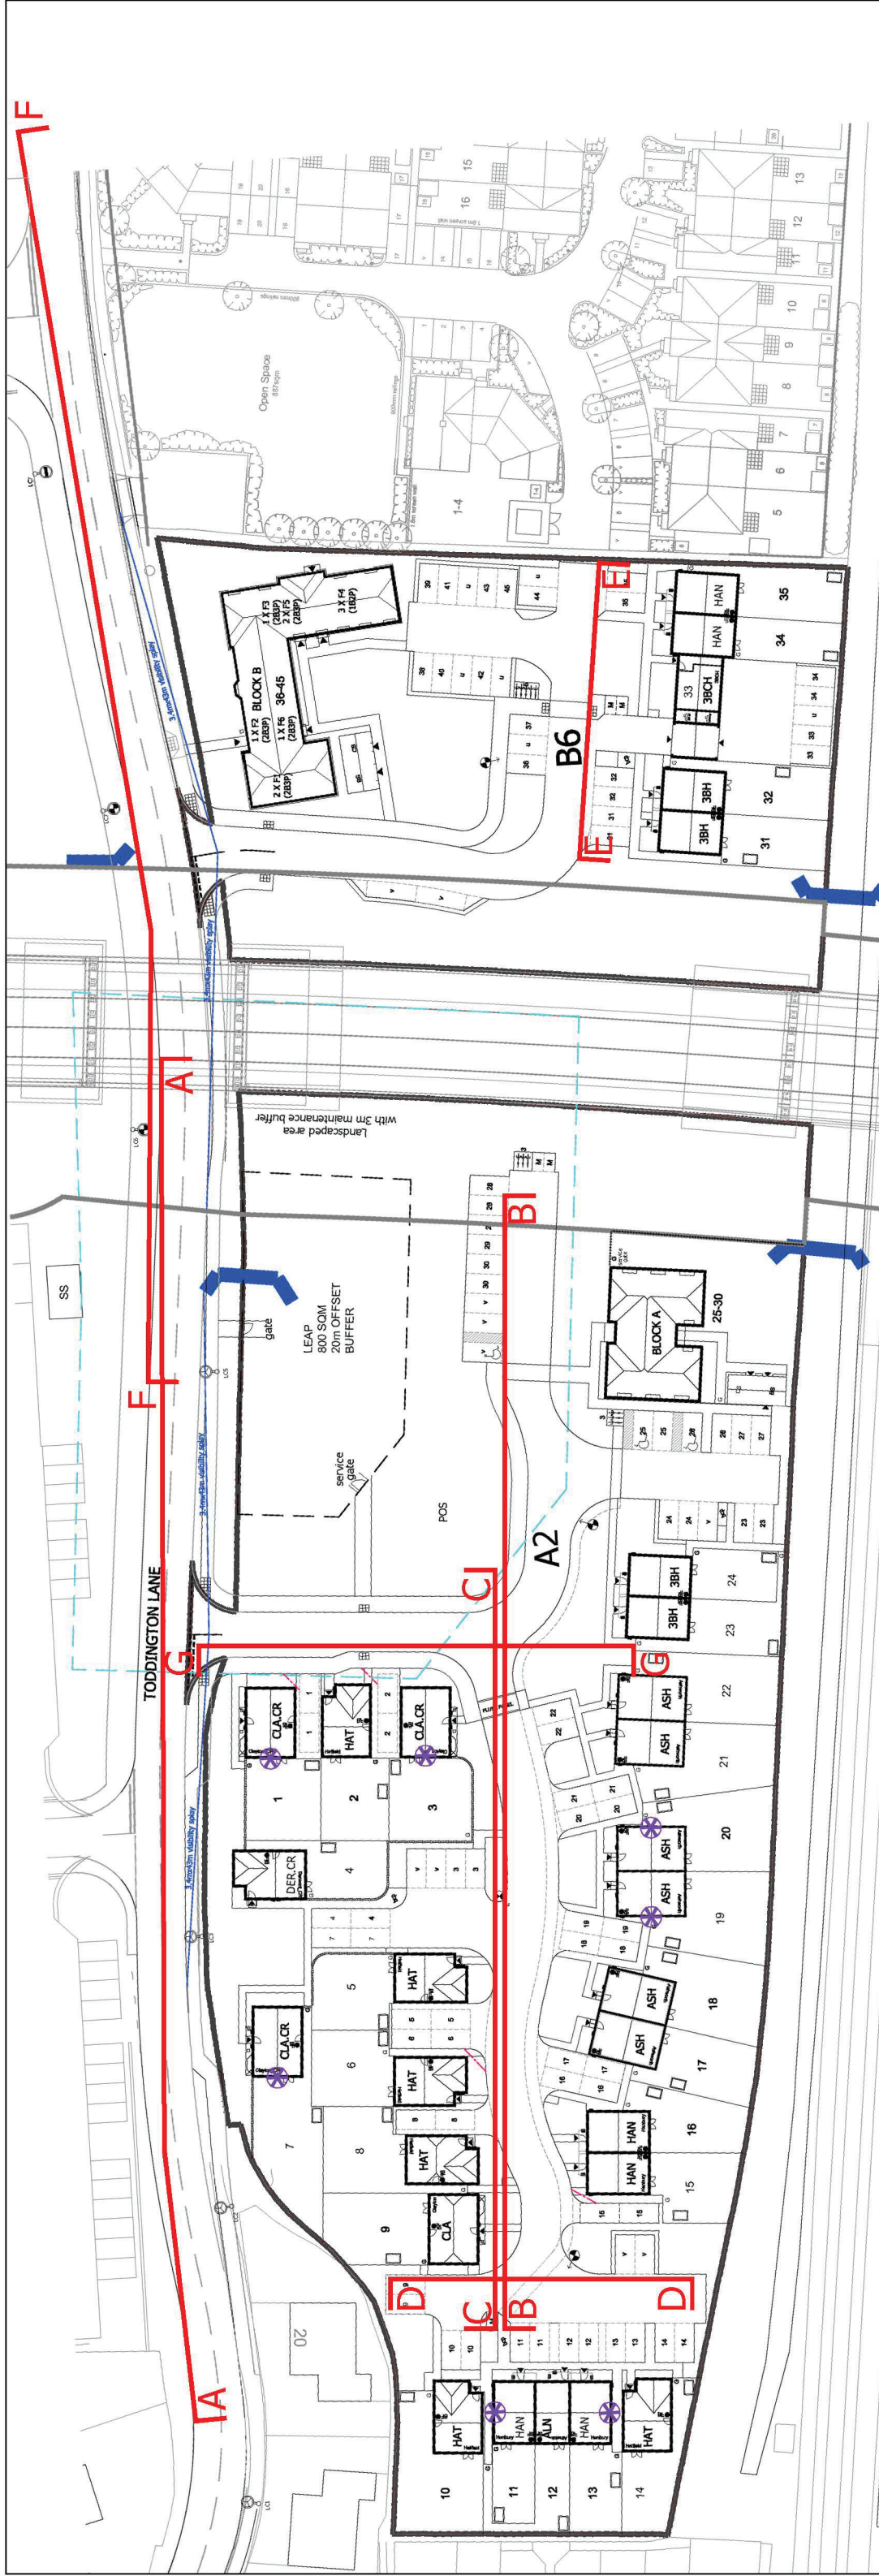

STREET SCENE LOCATION KEY

E	Street scenes updated to reflect changes to layout and elevations.	11.11.19
D	Street scenes updated to reflect changes to layout and elevations.	17.06.19
C	Street scenes updated to reflect changes to layout and elevations.	05.11.18
B	Street scenes updated to reflect changes to layout and elevations.	17.07.18
A	Street scenes updated to reflect changes to layout and elevations.	02.05.18
Rev	Date	



Together, we make a home

Persimmon Homes Thames Valley
Persimmon House, Kneil Road,
Camden Valley, Surrey GU15 3TQ
Tel: 01276 868680

SITE:	Parcel A2.B6 Littlehampton Phase 3	DATE:	March 2018
SCALE:	1:200@A1	SCALE:	1:200@A1
DWG NO:	544_PL_SS_100	DWG NO:	544_PL_SS_100

Drawing Title:
Street Scenes

Drawing Status:	Submitted	Drawn by:	AT	Checked by:	ME
		Rev:			E