


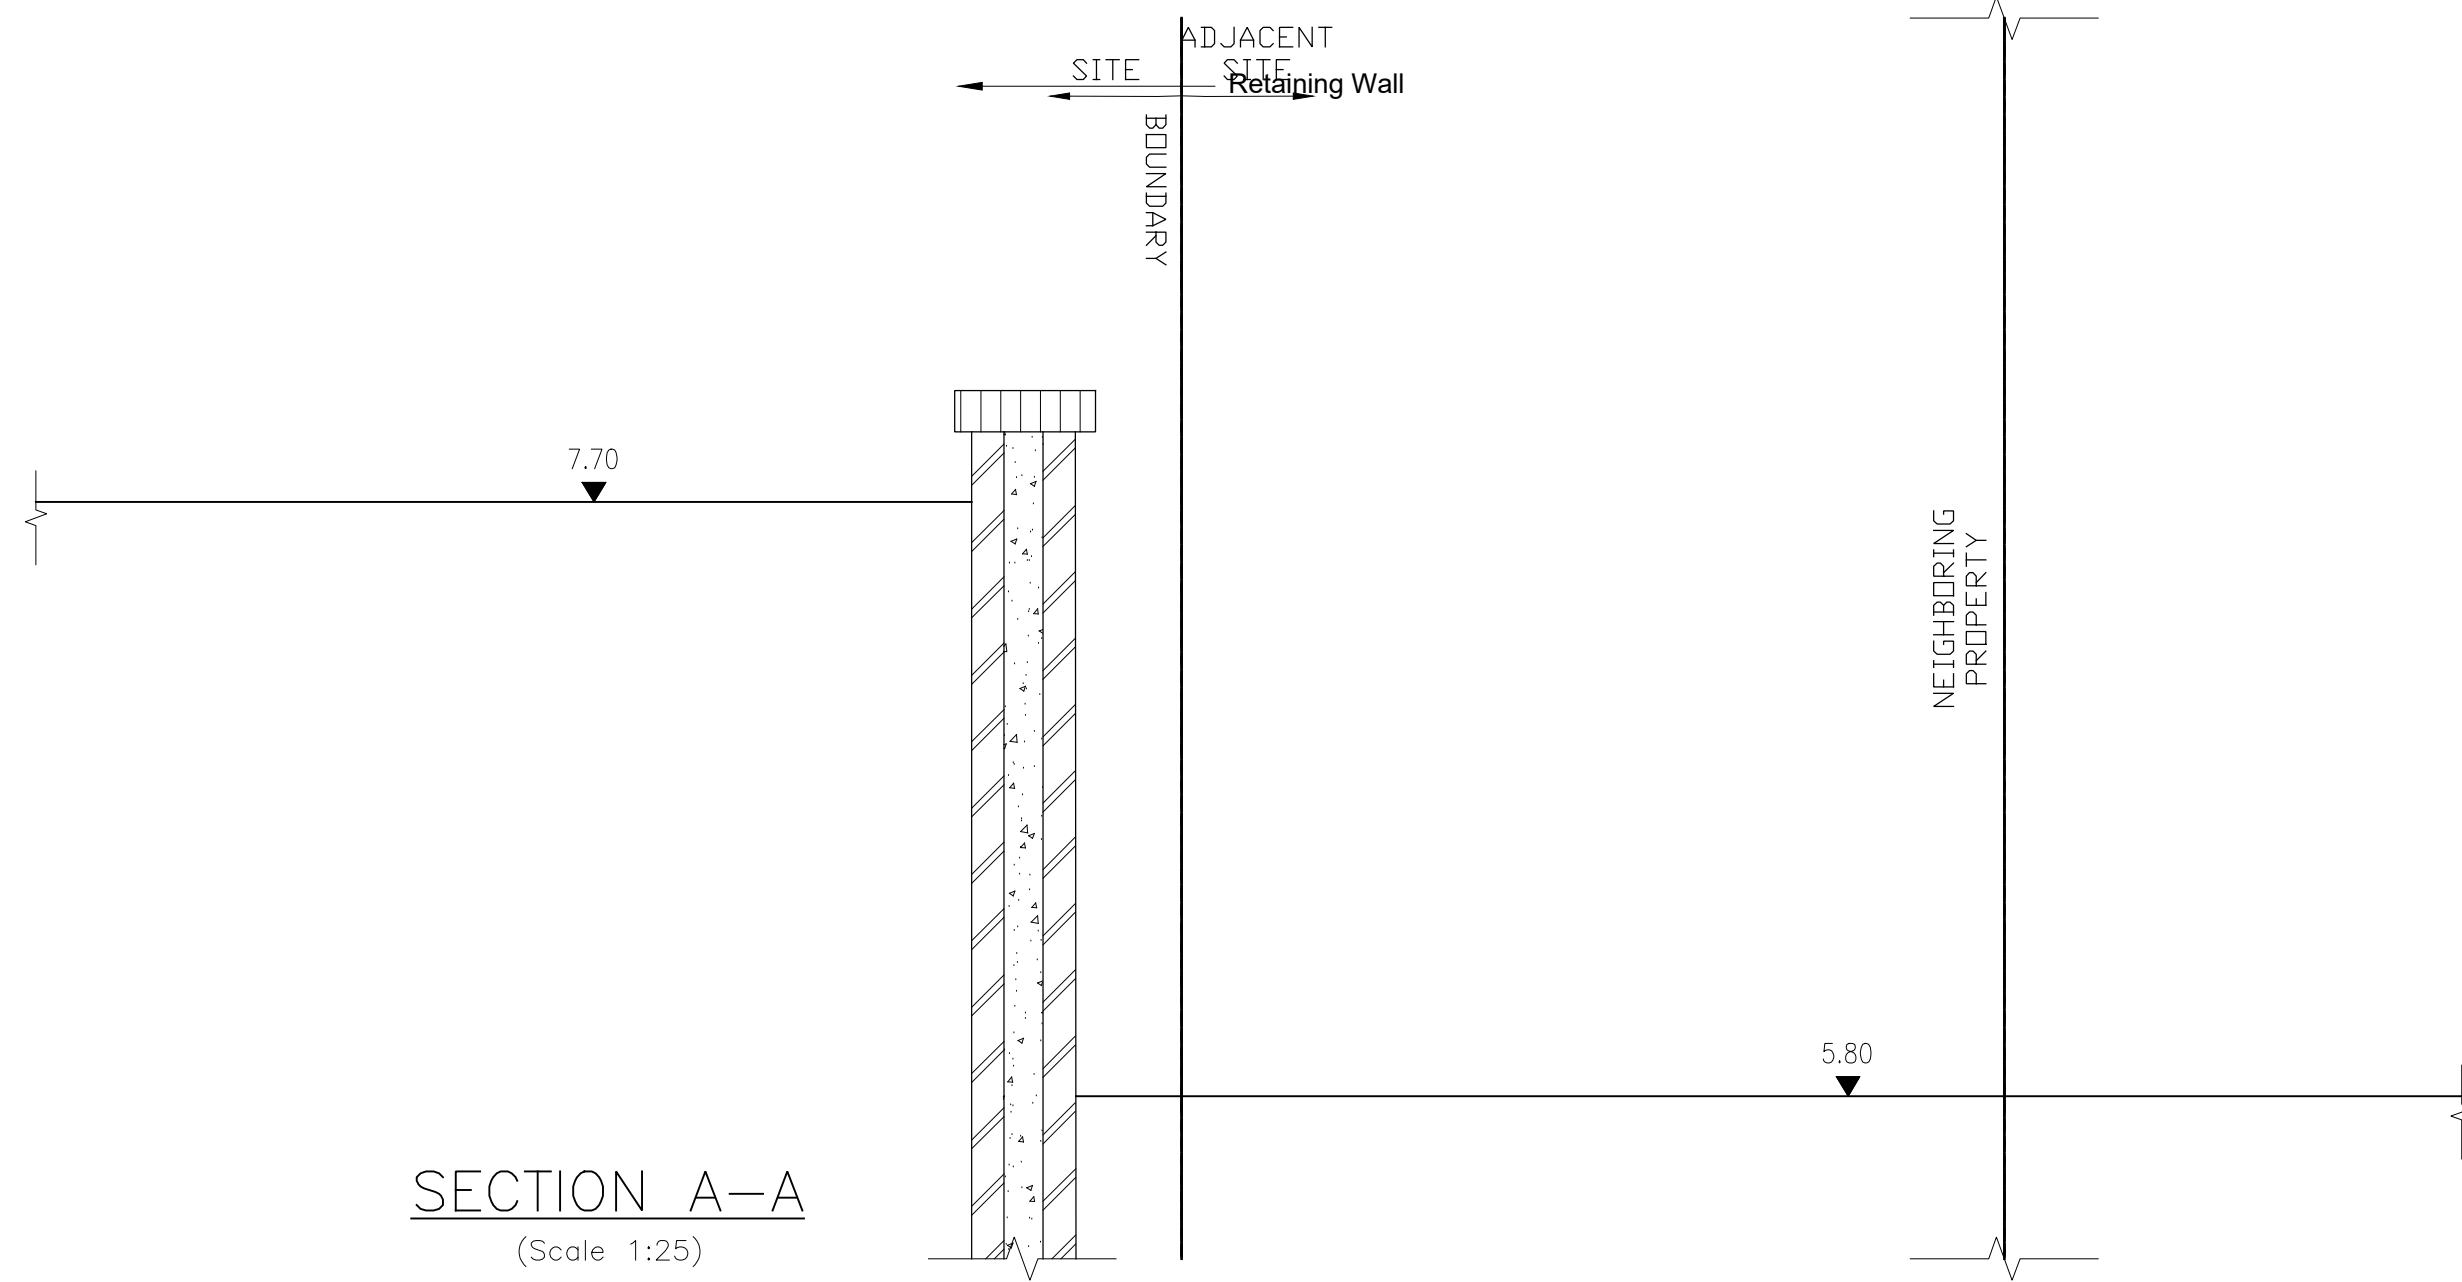


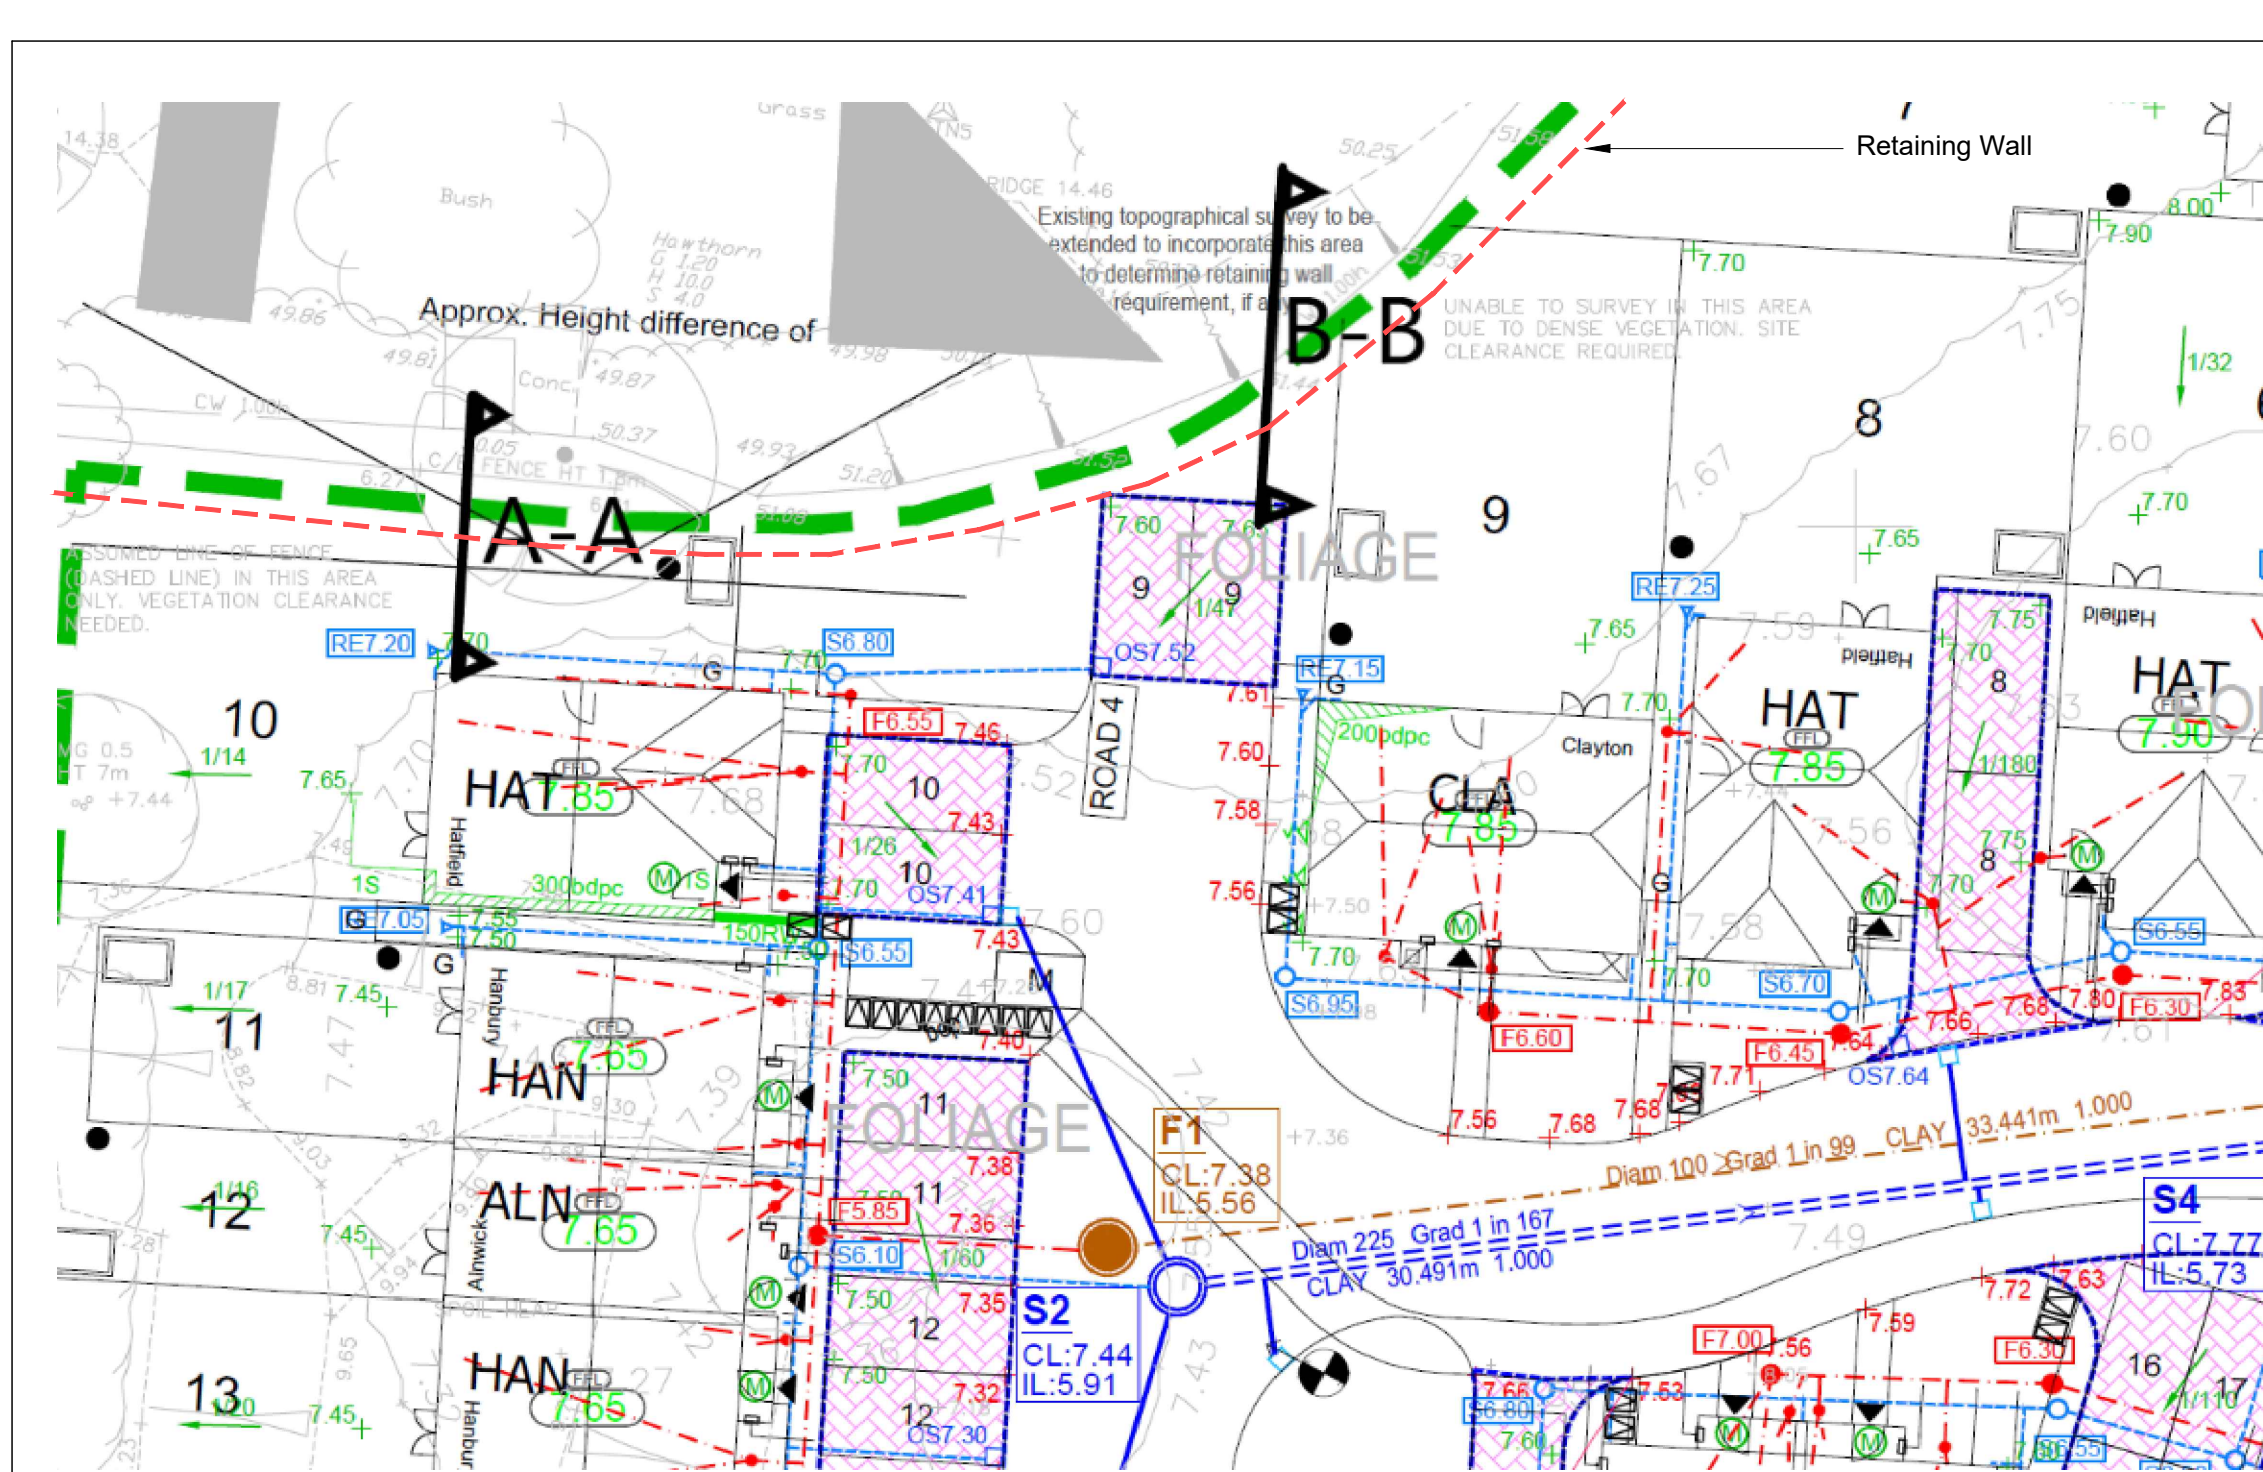

SECTION A-A
(Scale 1:25)

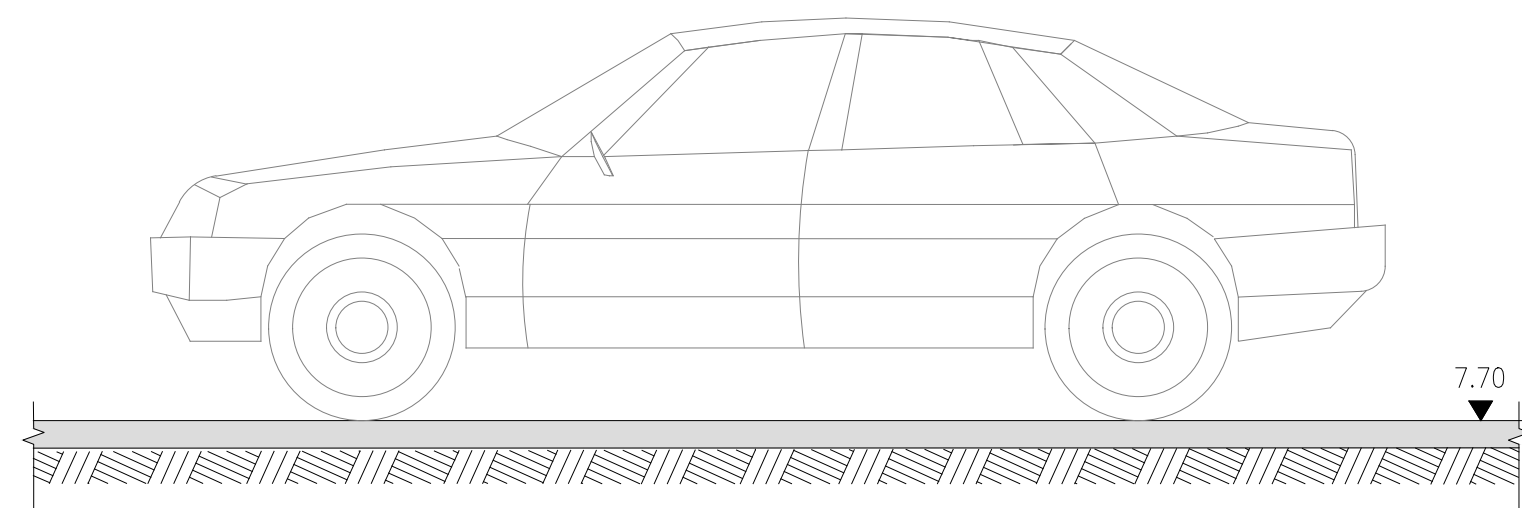

SECTION B-B
(Scale 1:25)

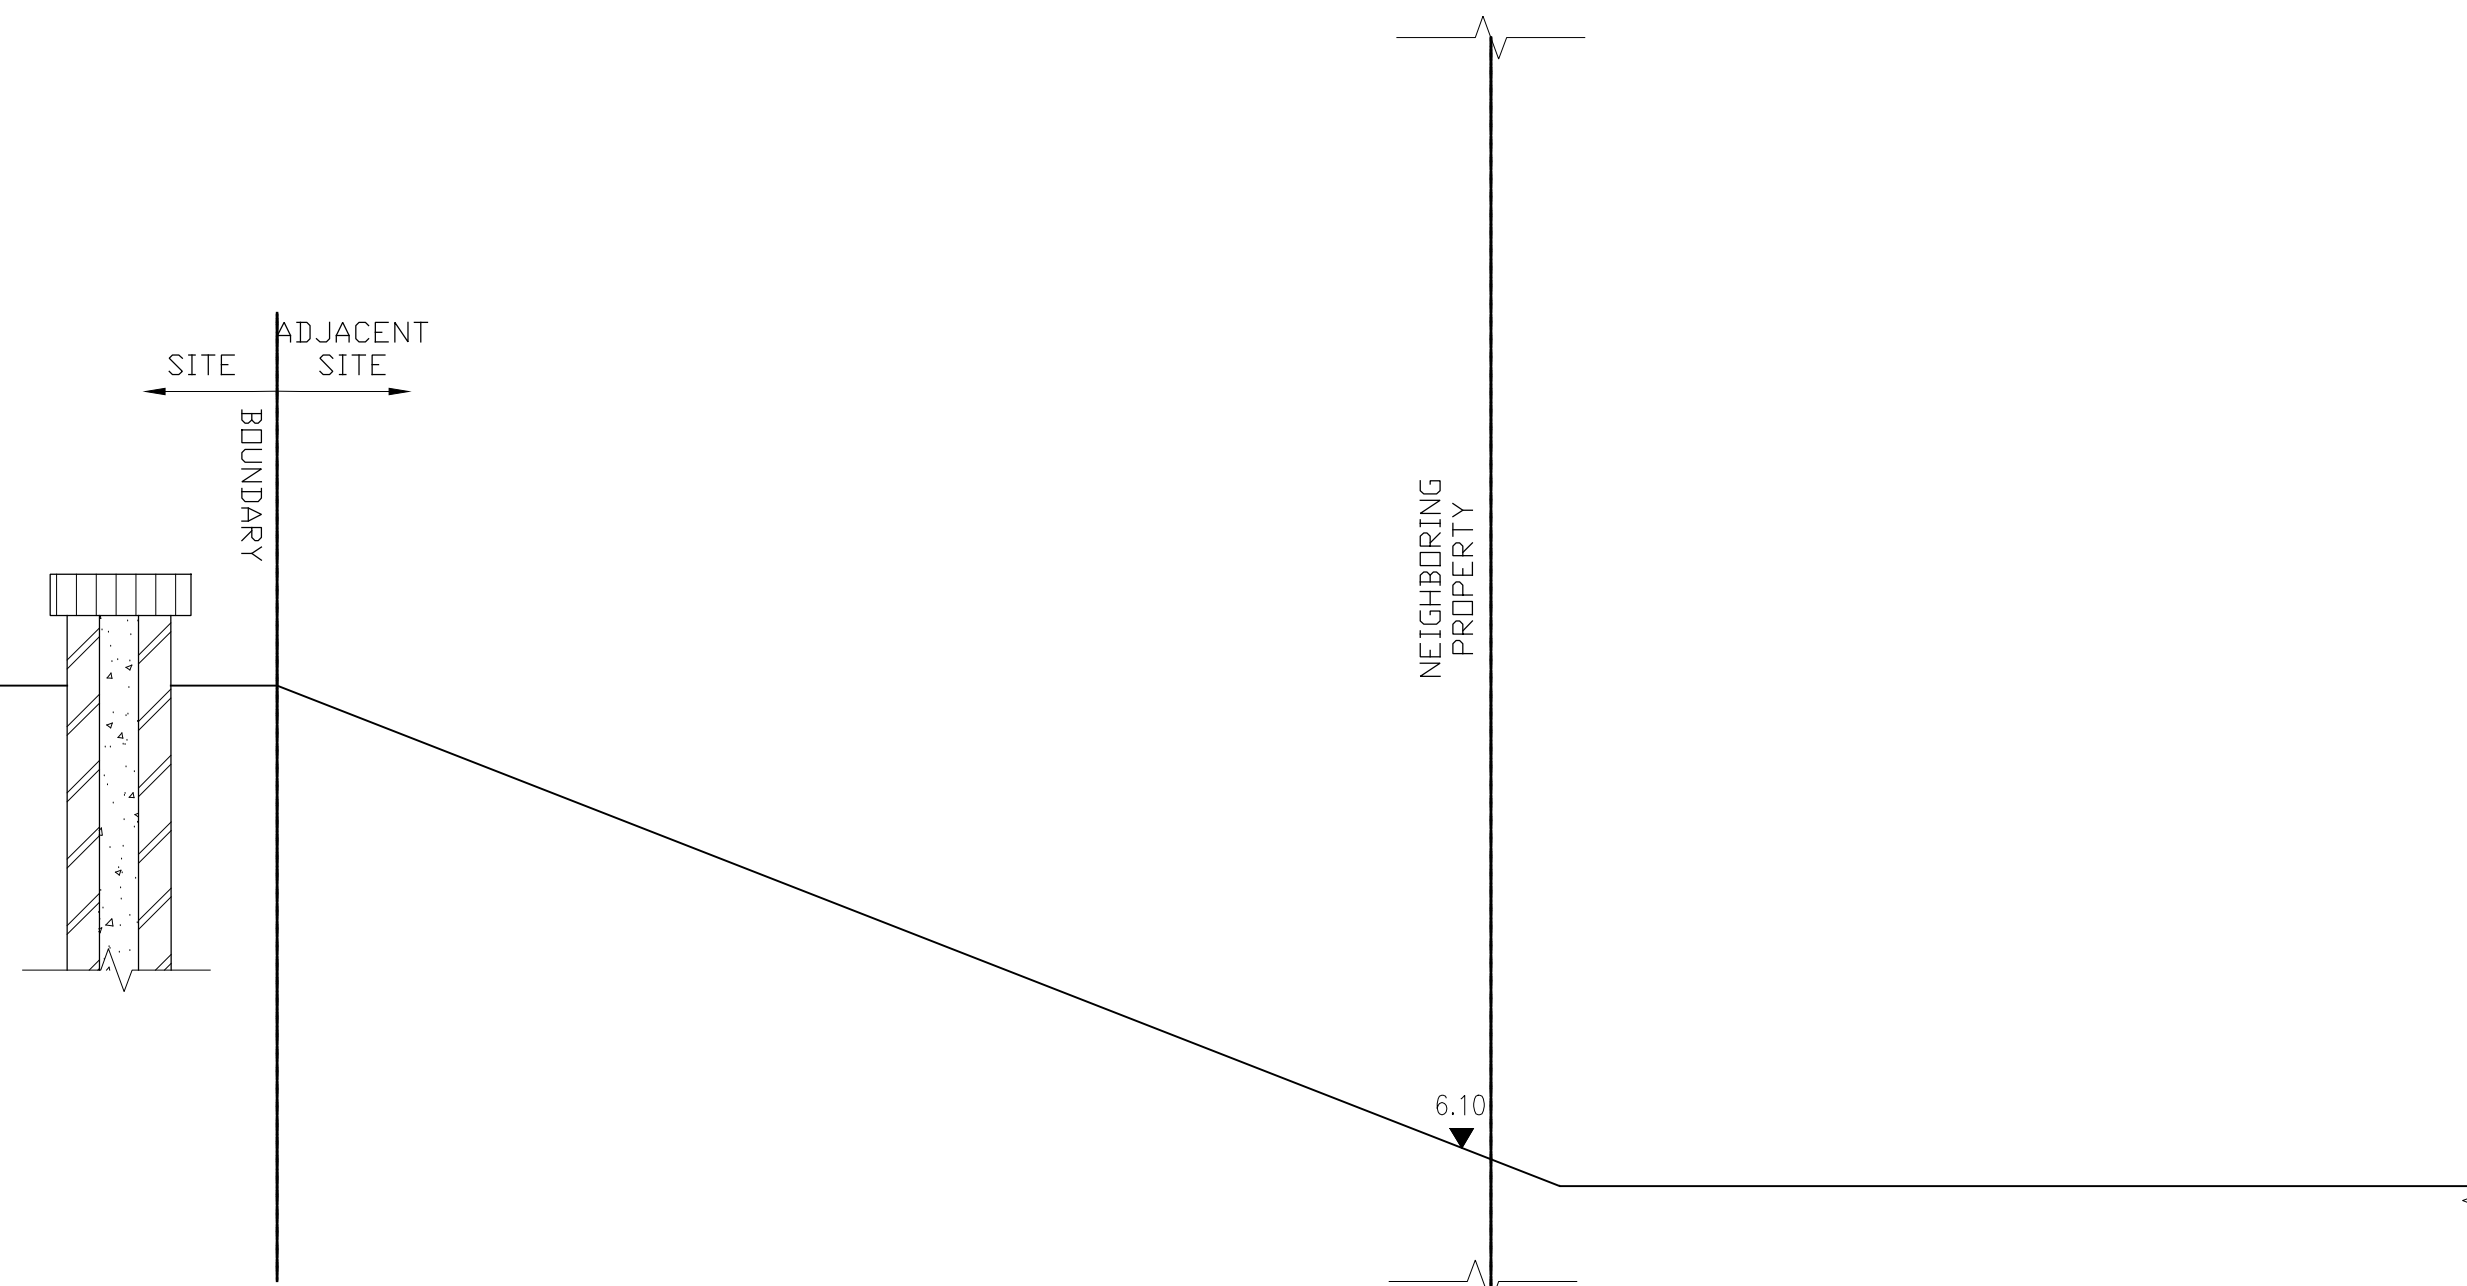

GENERAL NOTES:

1. THIS DRAWING IS TO BE READ IN CONJUNCTION WITH ALL OTHER RELATED DRAWINGS ISSUED BY THE ARCHITECT AND ENGINEER, SEWERS FOR ADOPTION SIXTH/SEVENTH EDITION, HAMPSHIRE COUNTY COUNCIL STANDARDS, NHBC STANDARD DETAILS AND CHARLES CHURCH STANDARDS.
2. DO NOT SCALE FROM THIS DRAWING. WORK FROM FIGURED DIMENSIONS ONLY.
3. ALL DIMENSIONS SHOWN IN METRES UNLESS NOTED OTHERWISE.
4. ALL DIMENSIONS, LEVELS AND SURVEY GRID CO-ORDINATES ARE TO BE CHECKED ONSITE AND THE ENGINEER NOTIFIED IMMEDIATELY OF ANY DISCREPANCIES PRIOR TO THE COMMENCEMENT OF THE WORKS.
5. NO DEVIATION FROM THE DETAILS SHOWN ON THIS DRAWING IS PERMITTED WITHOUT PERMISSION FROM THE ENGINEER.
6. **IF IN DOUBT ASK.**

P01	ISSUED FOR INFORMATION	23/12/19
Rev		Date



Persimmon Homes Thames Valley
Persimmon House, Knoll Road,
Camberley, Surrey GU15 3TQ
Tel: 01276 808080

Site:	Date:
PHASE 3 Littlehampton Parcel A2.B6	Dec '19
Scale:	As Noted @ A1
Dwg No:	544_PL_LEV_05

Drawing Title:	External Works sections
----------------	-------------------------

Drawing Status:	Drawn:	Checked by:
FOR INFORMATION ONLY	KM	
	Rev:	