


MATERIALS

- 1) WHITE SOFFITS & FACIAS
- 2) WHITE FRAMED FENESTRATION
- 3) BRICK
- 4) ROOF TILES
- 5) RENDER

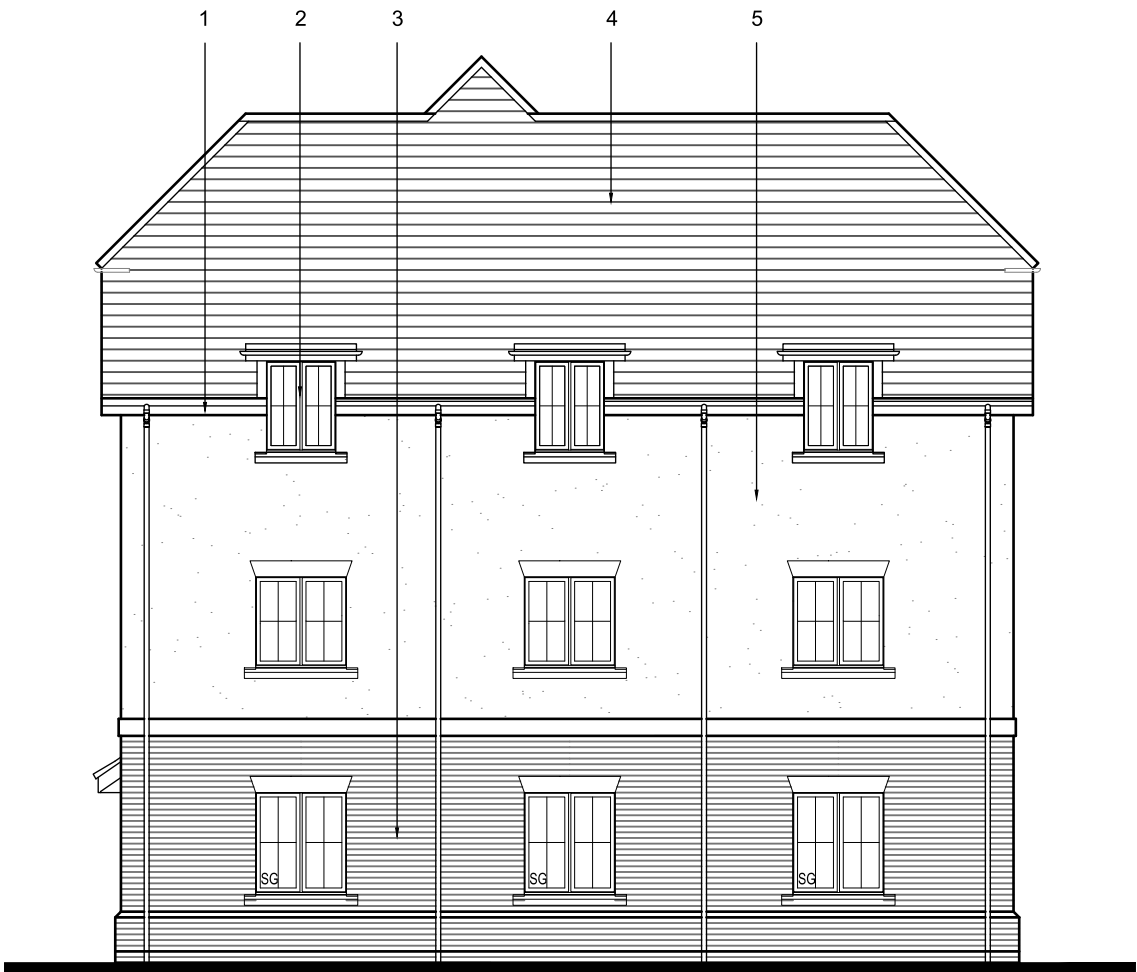

Side Elevation

Plots: 25 - 30



Scale
1:100

-	-	-
B	Windows to ground & first floor depth changed.	03.01.20
A	Apartment Block re-designed & Plot numbers updated.	14.05.19
Rev		Date

**PERSIMMON**
Together, we make a home

Persimmon Homes Thames Valley
Persimmon House, Knoll Road,
Camberley, Surrey GU15 3TQ
Tel: 01276 808080

Site: PHASE 3 Littlehampton Parcel A2.B6	Date: March 2018
	Scale: 1:100 @ A3
	Drg No: 544_PL_BLK_A_201

Drawing Title: **Apartment Block A - Afford.
Proposed Elevation 2**

Drawing Status: SUBMITTED	Drawn: AT	Checked: ME/RC
	Rev: B	