
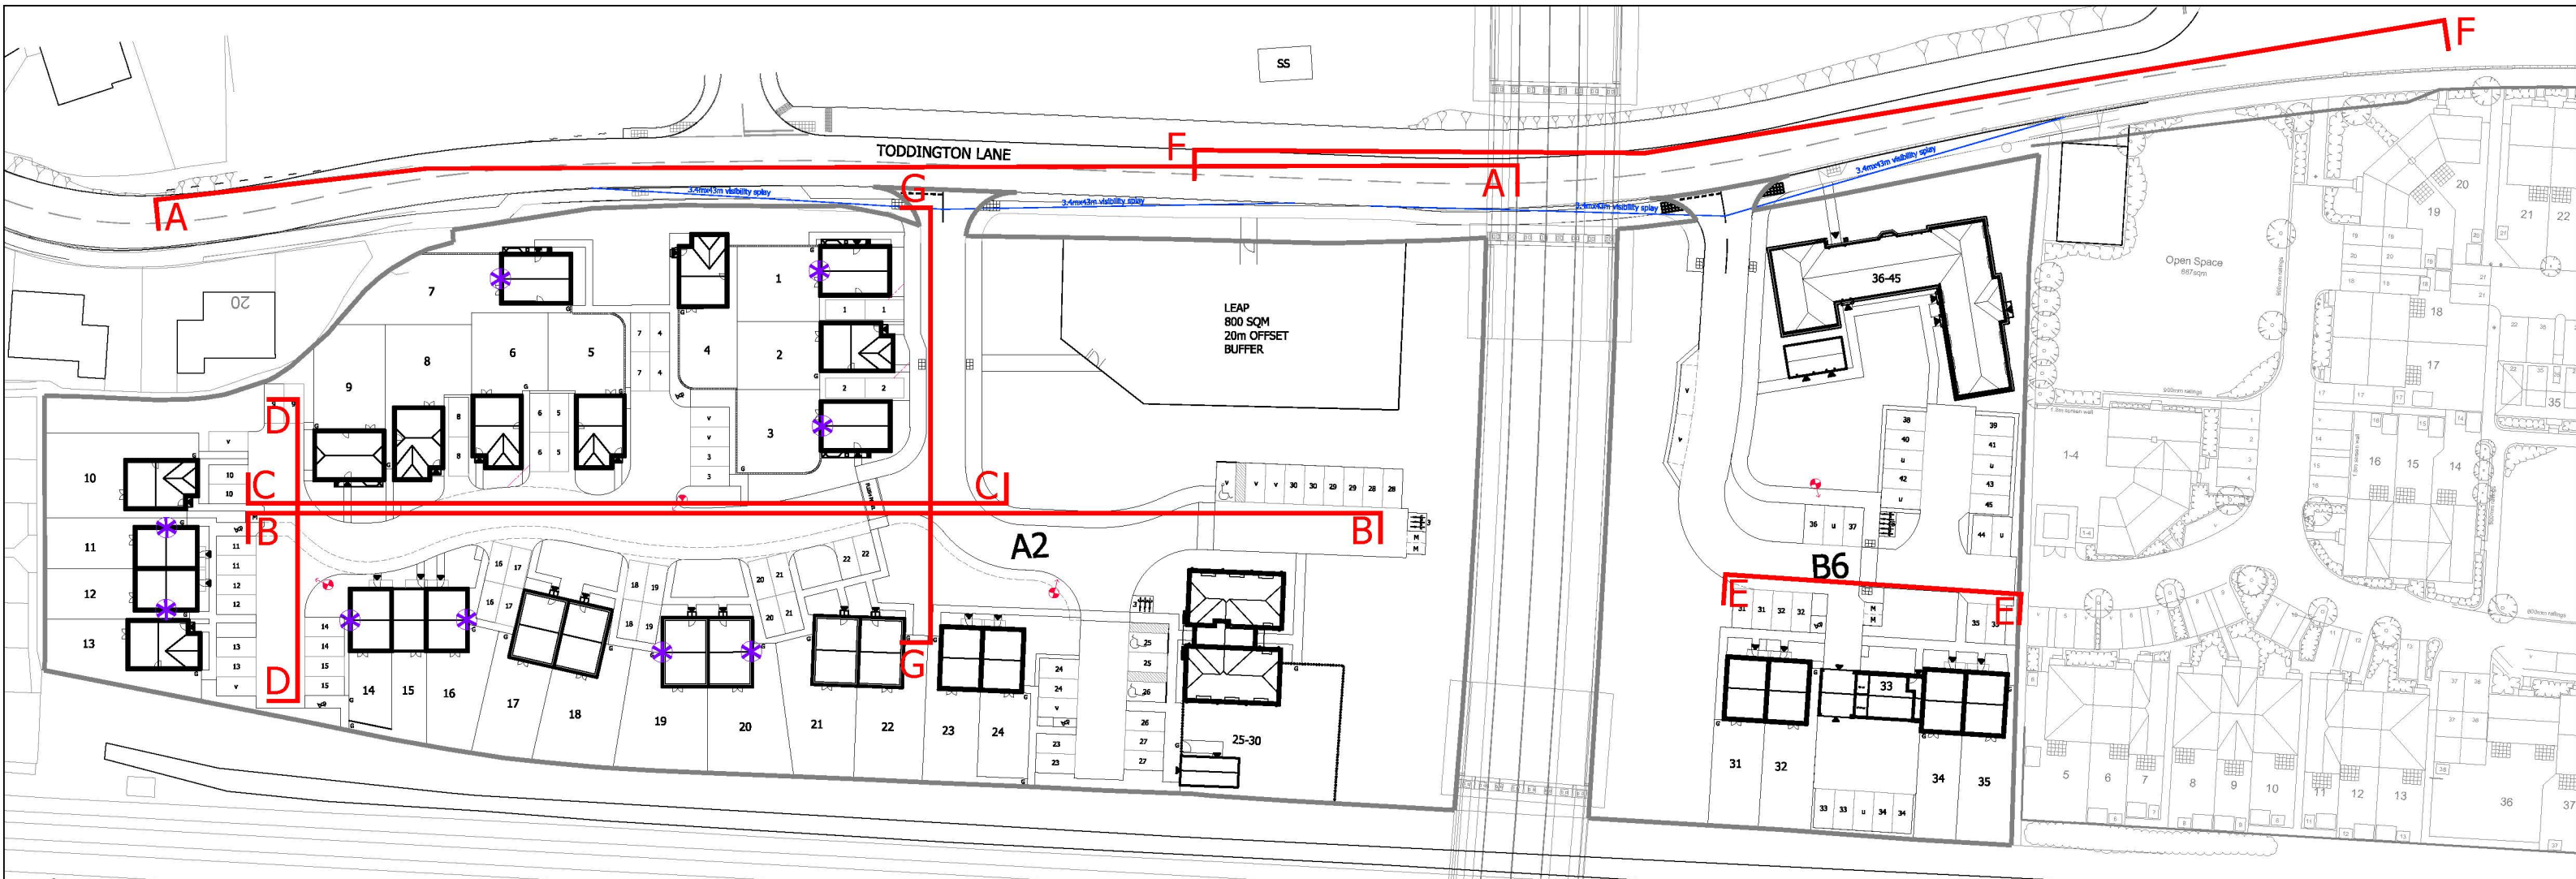
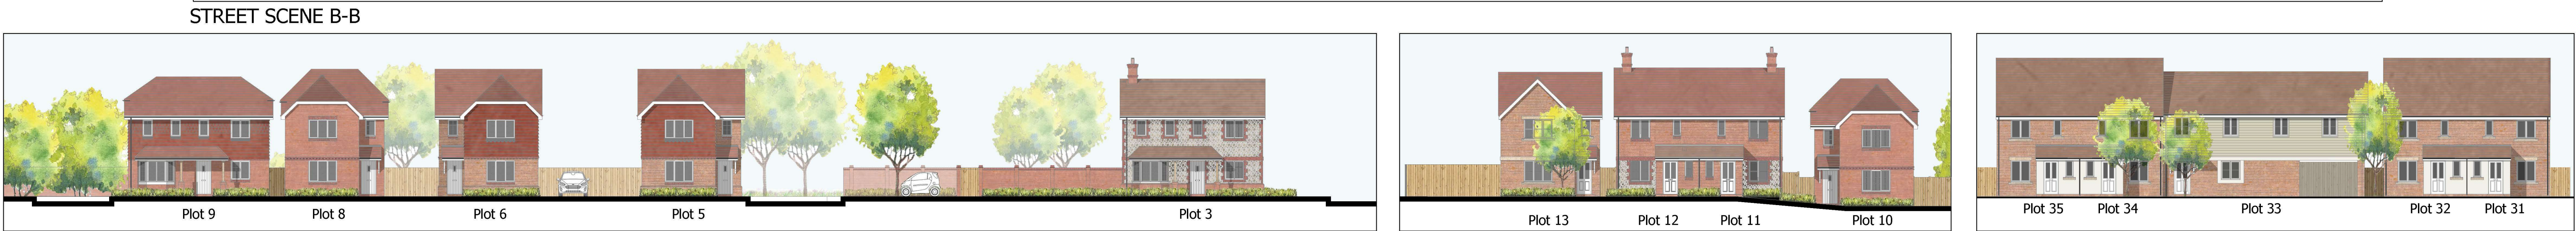


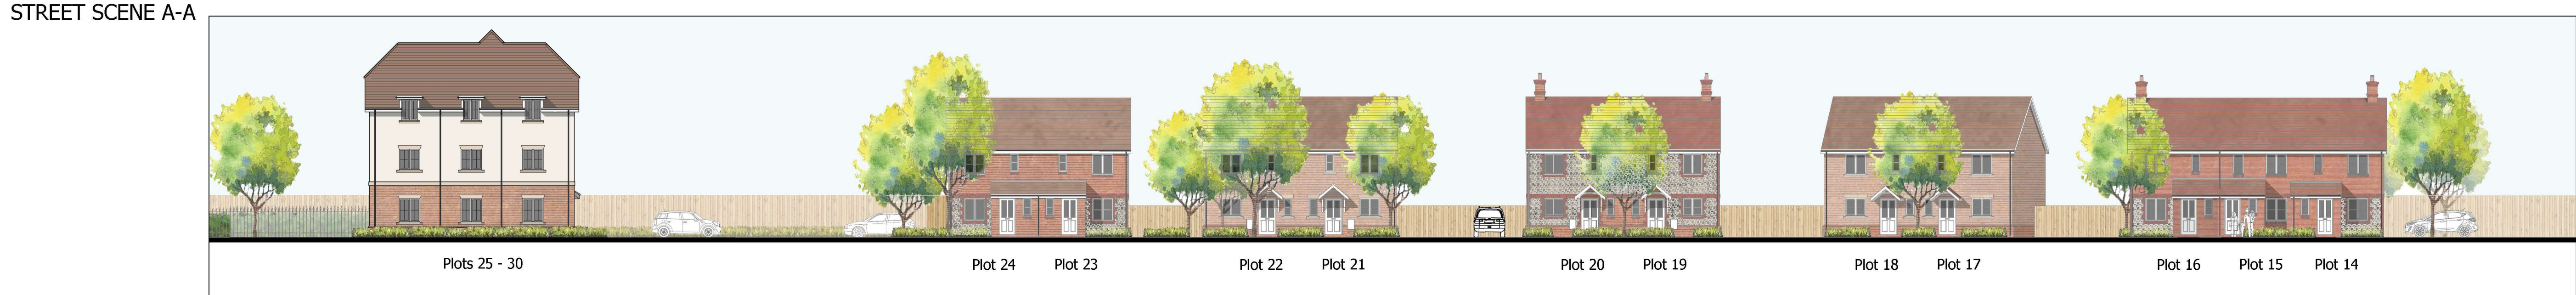

STREET SCENE LOCATION KEY

G	Street scenes updated to reflect changes to layout and elevations. Plots 10 - 16 revised as per LPA comments.	10.02.20
F	Street scenes updated to reflect changes to layout and elevations.	15.01.20
E	Street scenes updated to reflect changes to layout and elevations.	11.11.19
D	Street scenes updated to reflect changes to layout and elevations.	17.06.19
C	Street scenes updated to reflect changes to layout and elevations.	05.11.18
B	Street scenes updated to reflect changes to layout and elevations.	17.07.18
A	Street scenes updated to reflect changes to layout and elevations.	02.05.18
Rev		Date
 PERSIMMON Together, we make a home Persimmon Homes Thames Valley Persimmon House, Knoll Road, Camberley, Surrey GU15 3TQ Tel: 01276 808080		
Site:	Parcel A2.B6 Littlehampton	Date: March 2018
Scale:	1:200@A1	
Org No:	544_PL_SS_100	
Drawing Title:	Street Scenes	
Drawing Status:	SUBMITTED	
Drawn by:	AT	Checked by: ME
Rev:	G	