


MATERIALS

- 1) WHITE SOFFITS & FACIAS
- 2) WHITE FRAMED FENESTRATION
- 3) BRICK
- 4) ROOF TILES

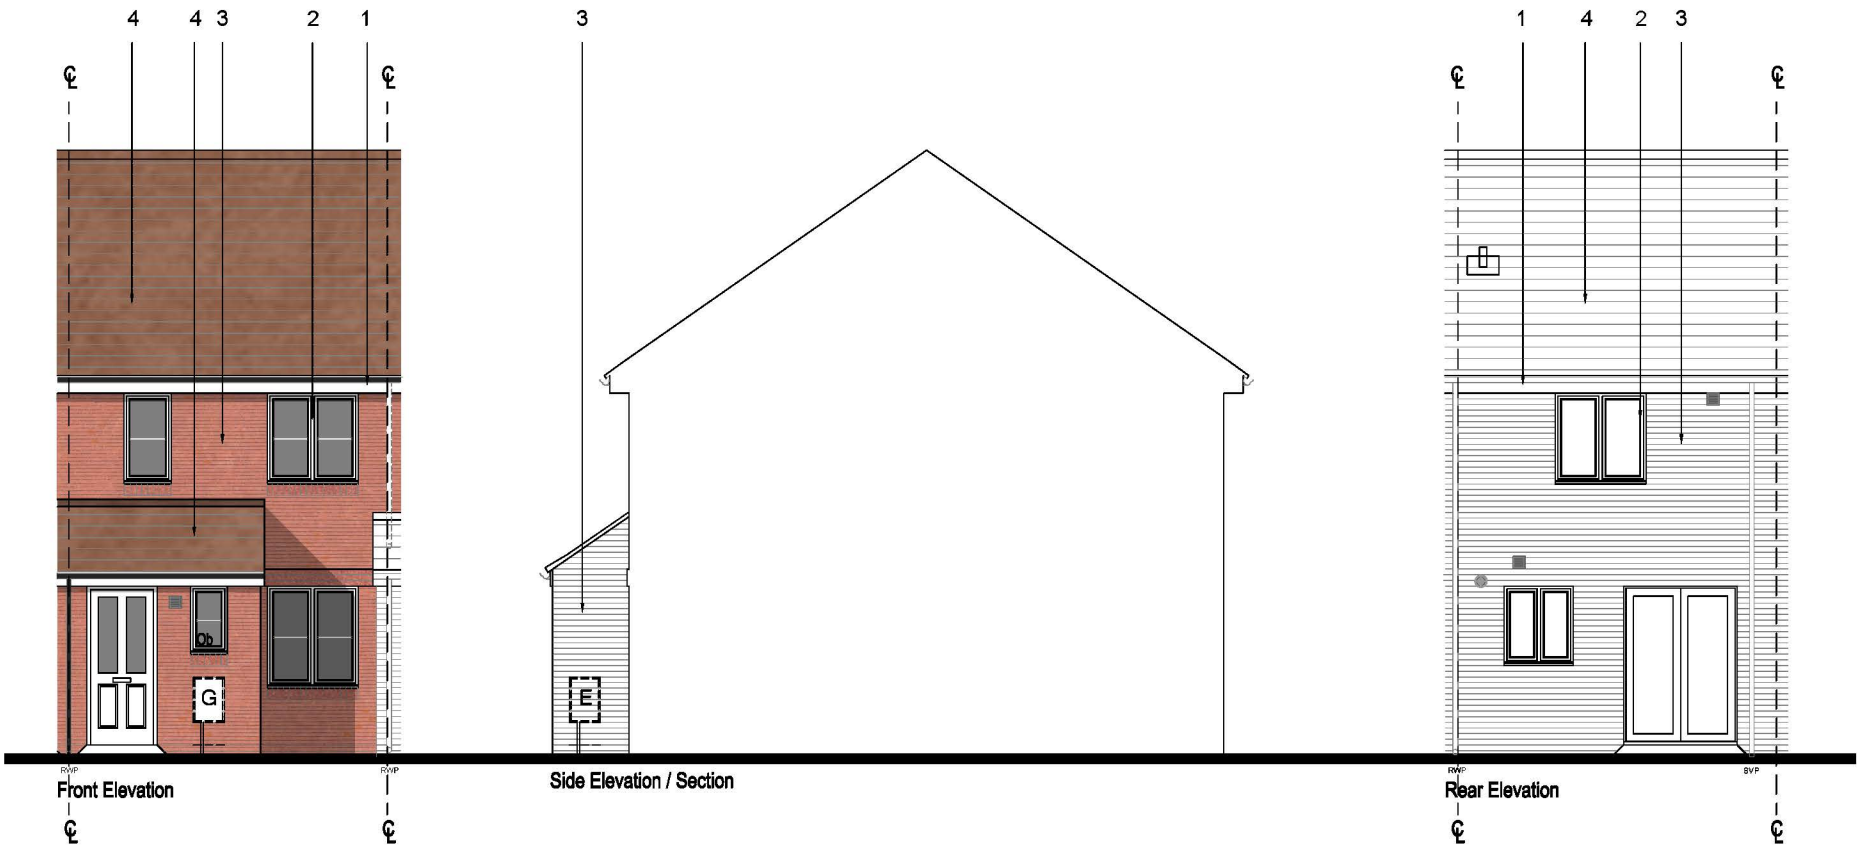

Plots: 15 - AS



Scale
1:100

C	Plot numbering updated due to layout changes.	10.02.20
B	Plot numbering updated to reflect changes made to layout.	06.06.19
A	Plot numbering updated to reflect changes made to layout. (Unit shown as a Mid Terrace unit only.)	10.07.18
Rev:		Date:



Persimmon Homes Thames Valley
Persimmon House, Knoll Road,
Camberley, Surrey GU15 3TQ
Tel: 01276 908080

Site: PHASE 3 Littlehampton Parcel A2.B6	Date: March 2018
	Scale: 1:100 @ A3
	Dwg No: 544_PL_ALN_200

Drawing Title:
**Alnwick
Proposed Elevations**

Drawing Status: SUBMITTED	Drawn: VW	Checked: ME/RC
	Rev: C	