


Layout: 1/500

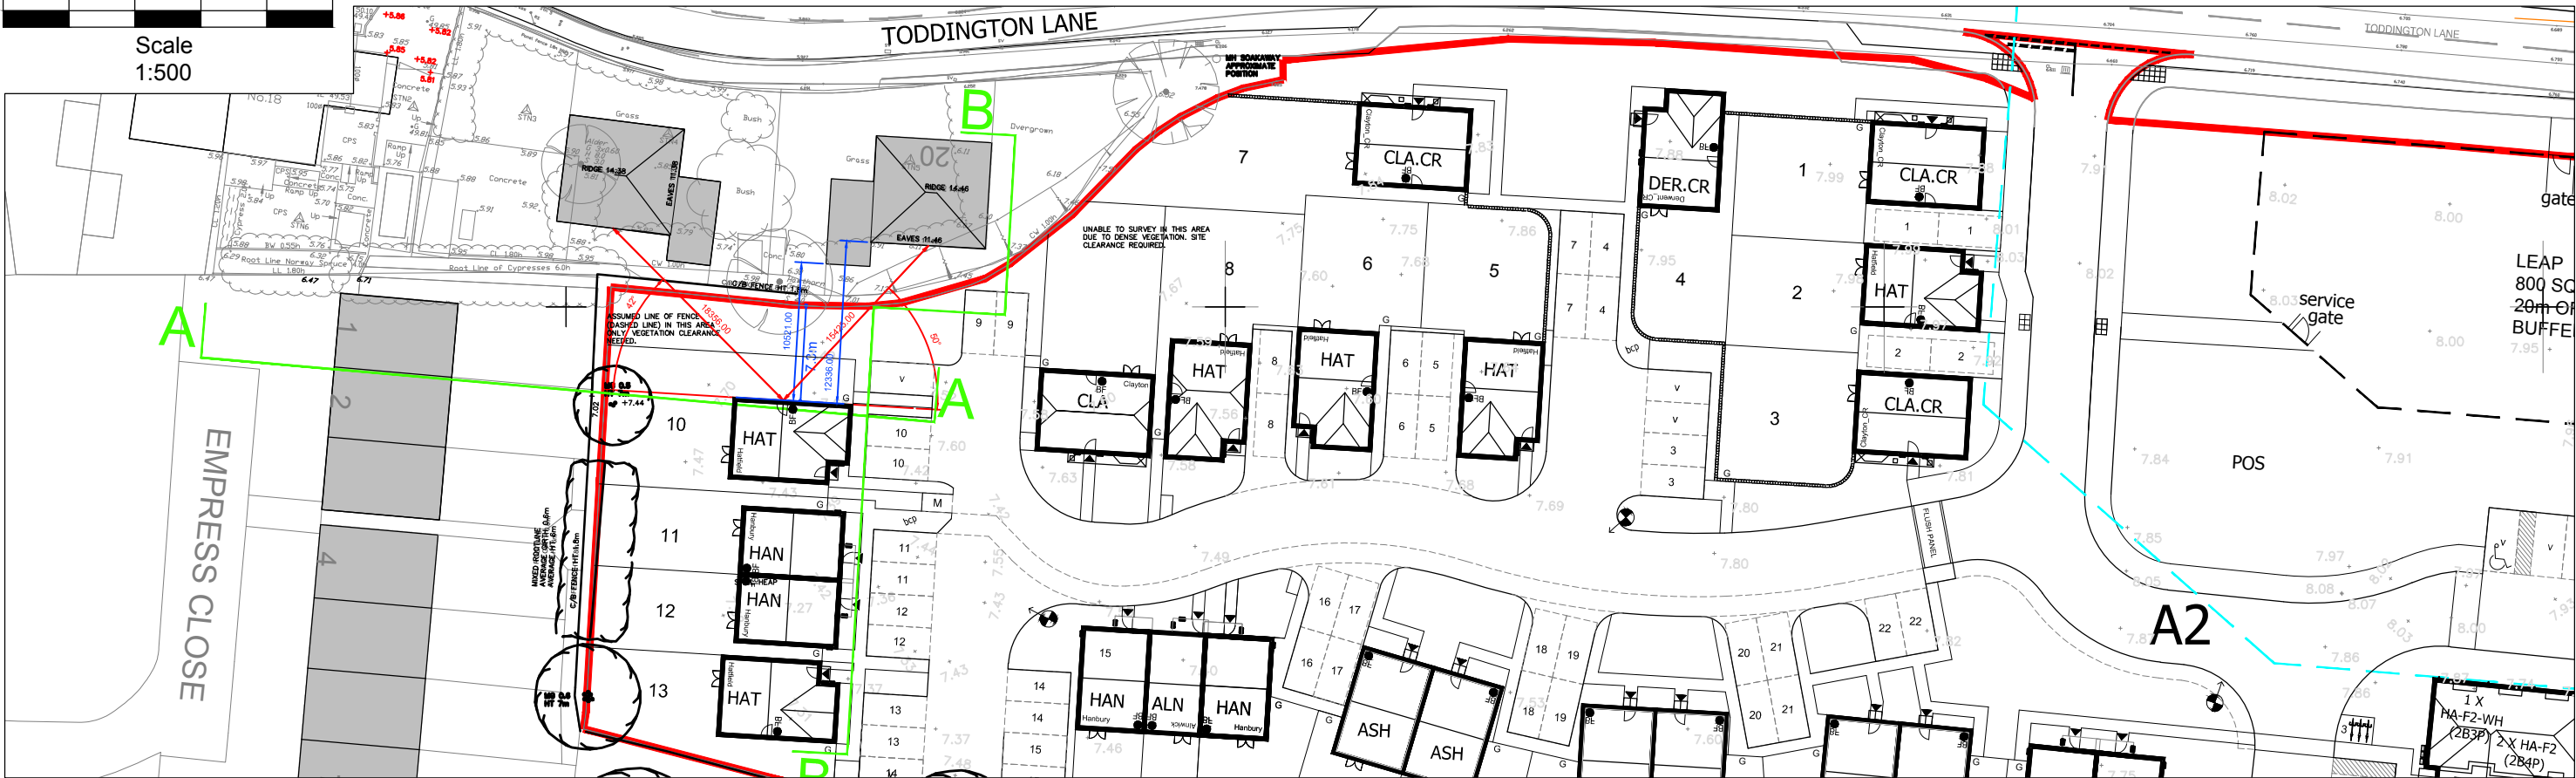

Scale
1:500




Section A-A: 1/200



Scale
1:200

Datum Level: 6.00


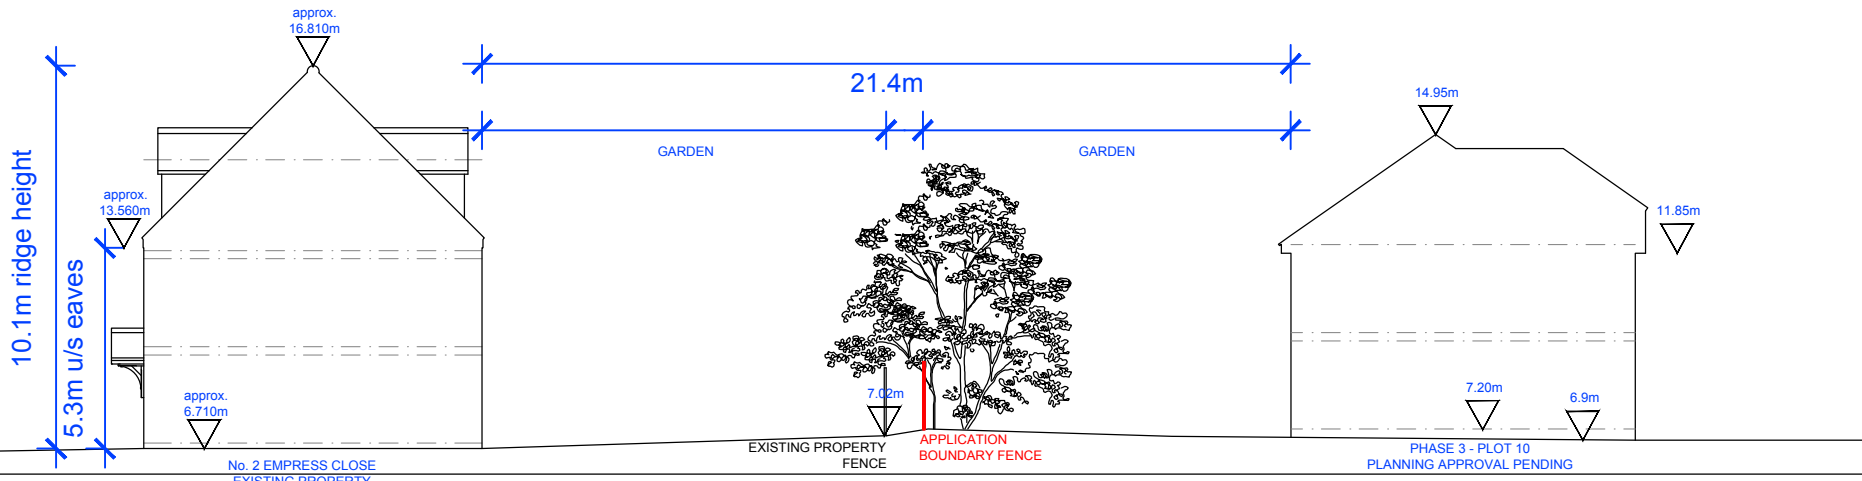


Section B-B: 1/200



Scale
1:200

Datum Level: 5.00

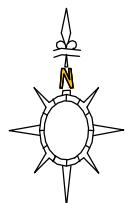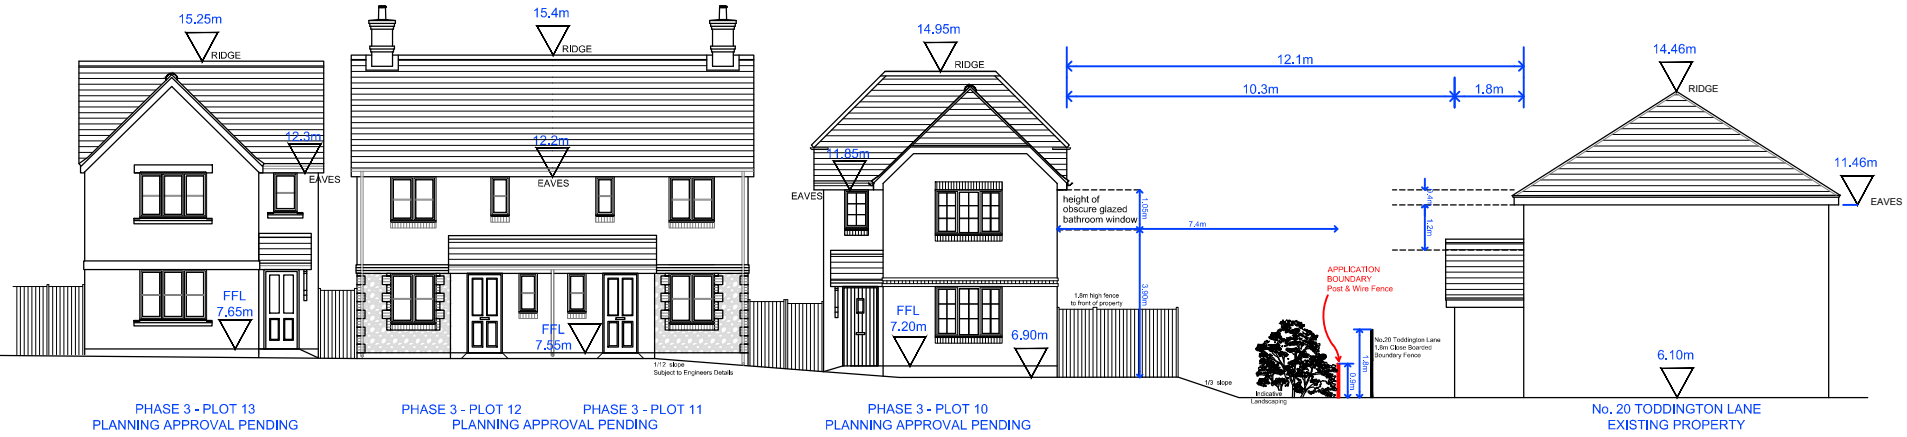

-	-	-
-	-	-
A	Sections updated to reflect changes to Layout (Plots 10 - 16)	07.02.20
Rev		Date



PERSIMMON
Together, we make a home

Persimmon Homes Thames Valley
Persimmon House, Knoll Road,
Camberley, Surrey GU15 3TQ
Tel: 01276 808080

Site:	Date:
PHASE 3 Littlehampton Parcel A2.B6	Jan. 2020
	Scale:
	As Noted @ A3
	Org No:
	544_PL_LEV_06

Drawing Title:
External Works Sections

Drawing Status:	Drawn by:	Checked by:
SUBMITTED	AT	RC
	Rev:	A