




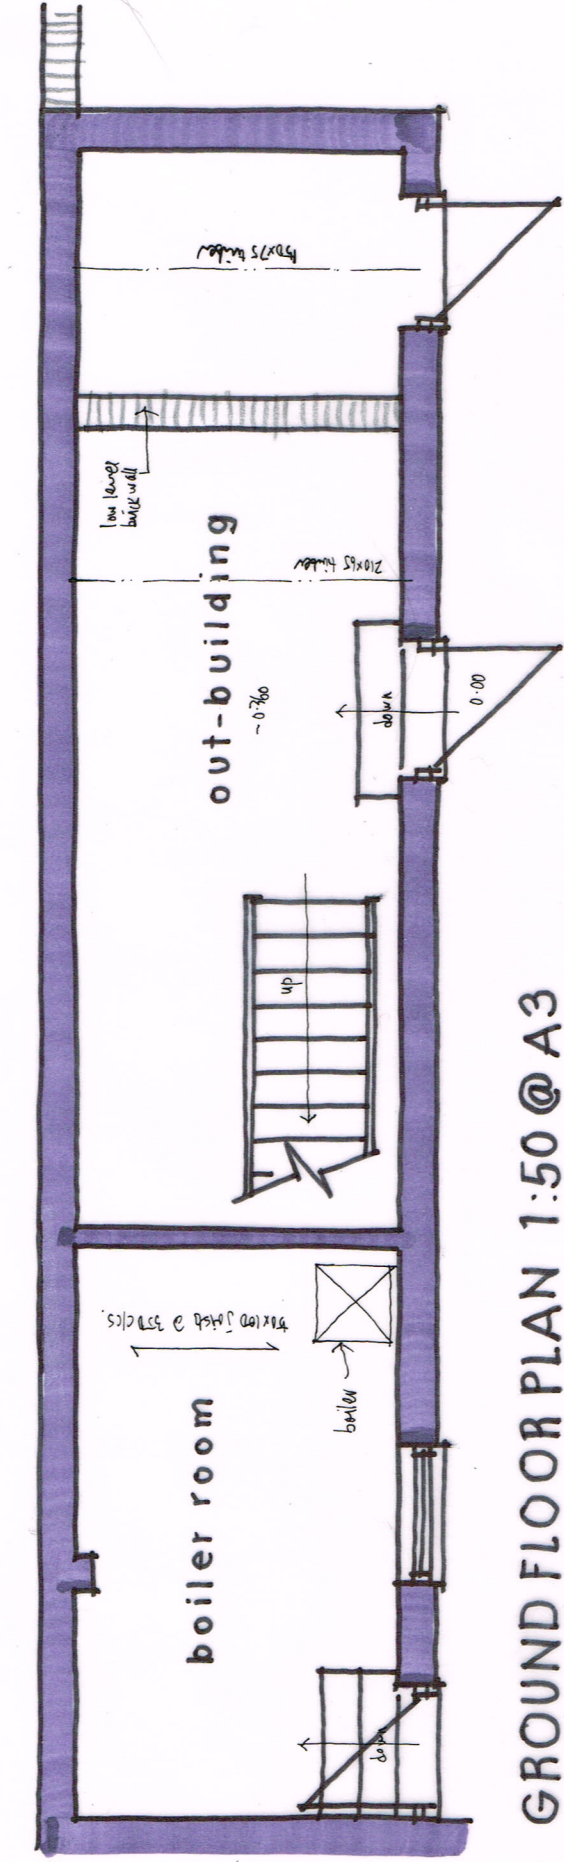


GROUND FLOOR PLAN 1:50 @ A3

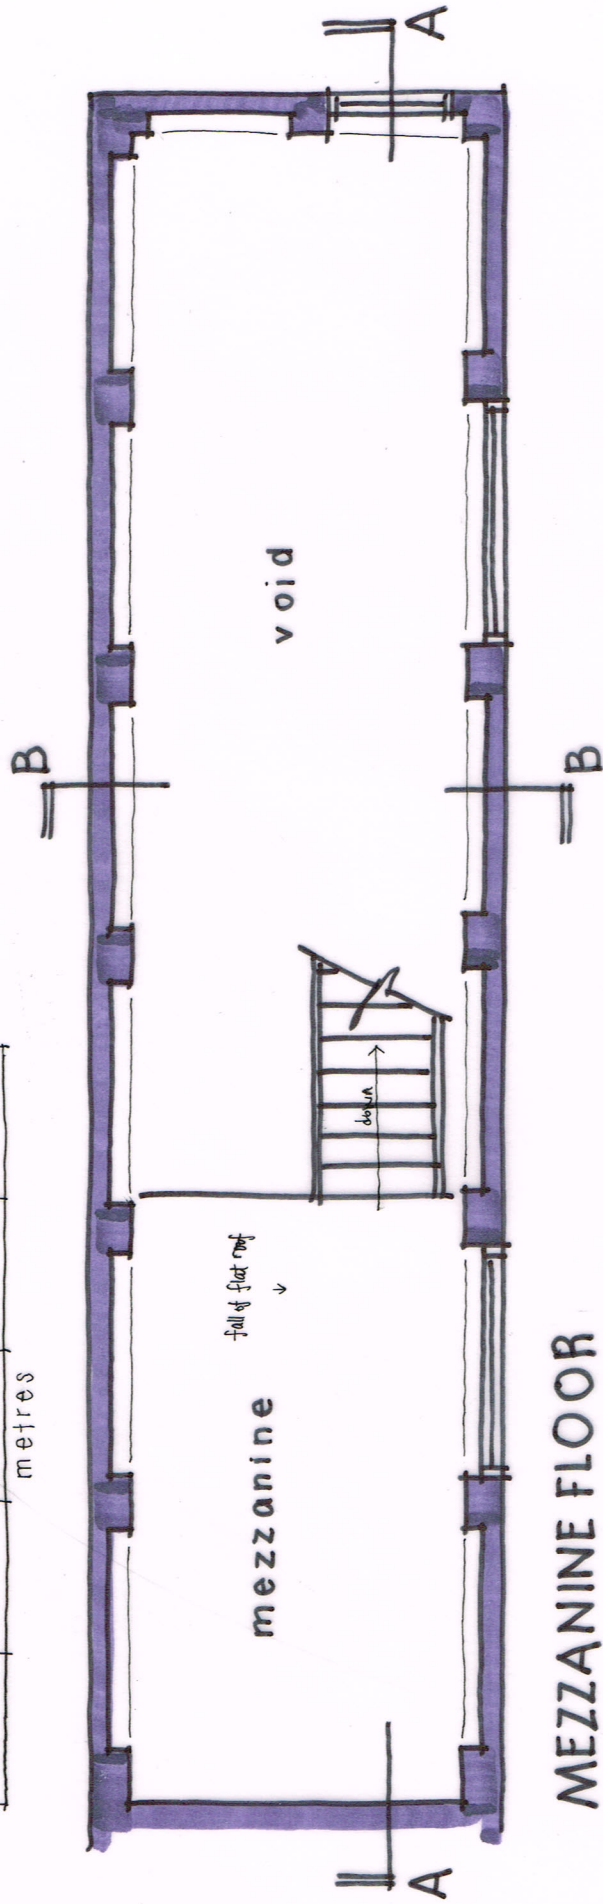


MEZZANINE FLOOR

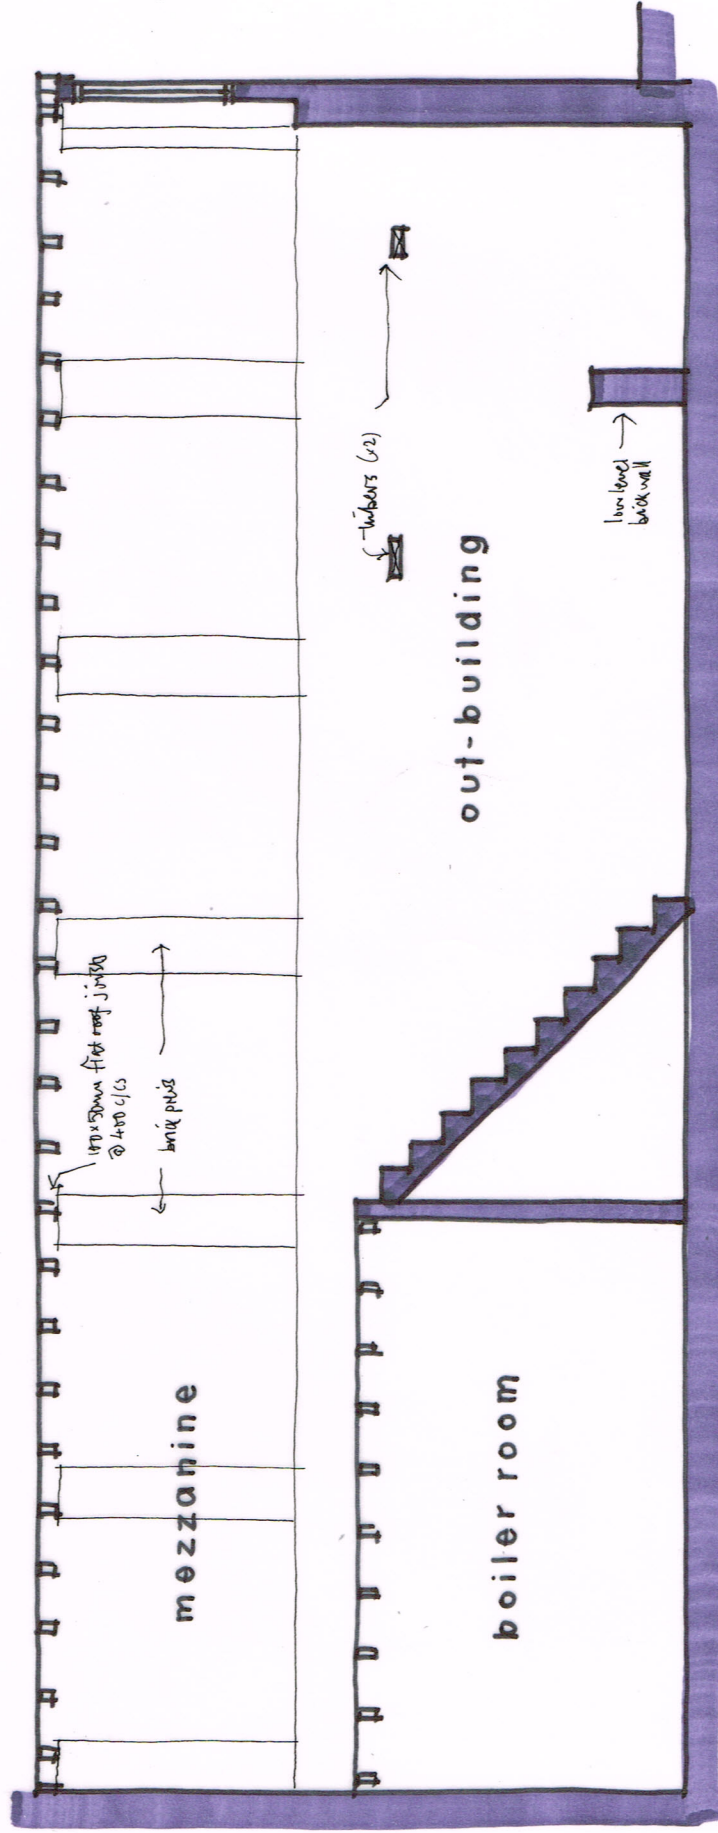


SECTION A-A 1:50

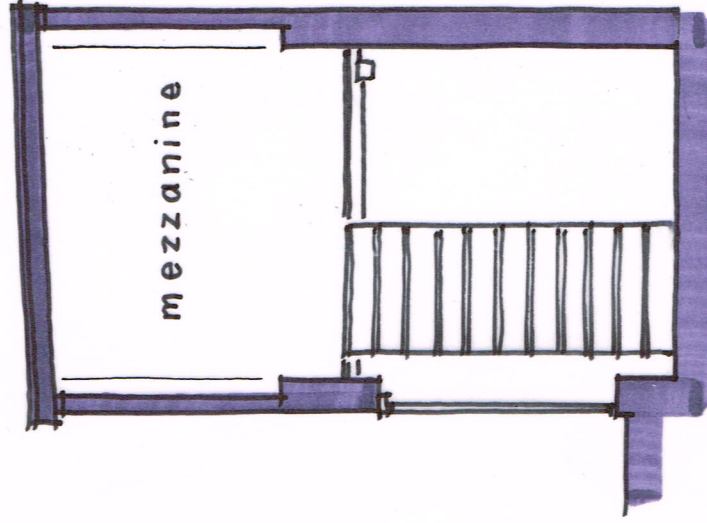

B-B

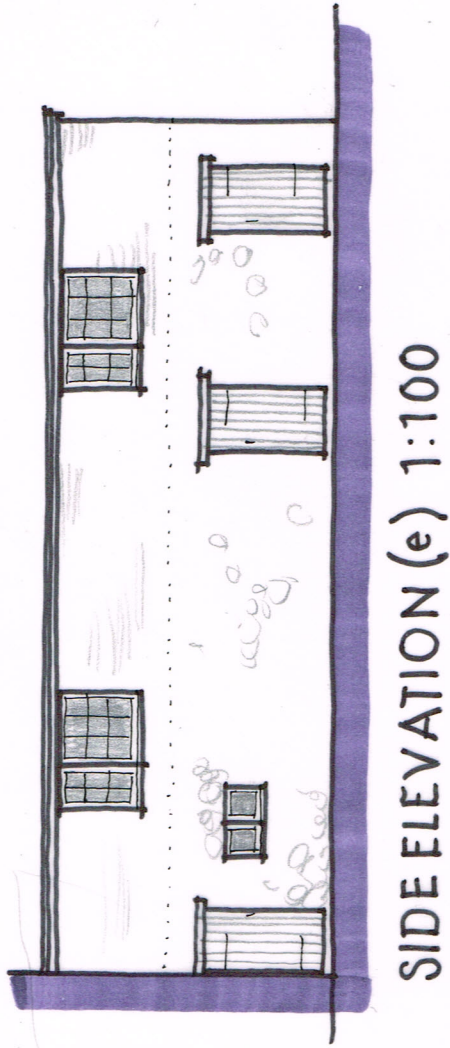

SIDE ELEVATION (e) 1:100

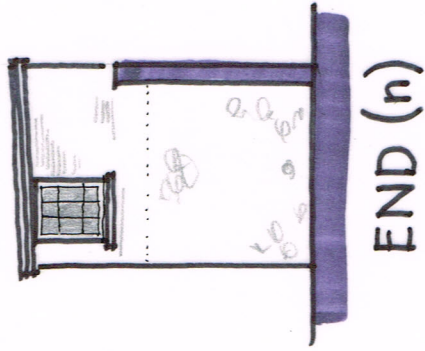

END (n)

Wayne Gander MCIAT
Architectural Technologist
98 Durrington Lane
Worthing
West Sussex BN13 2RQ
Tel: 01903 694817