



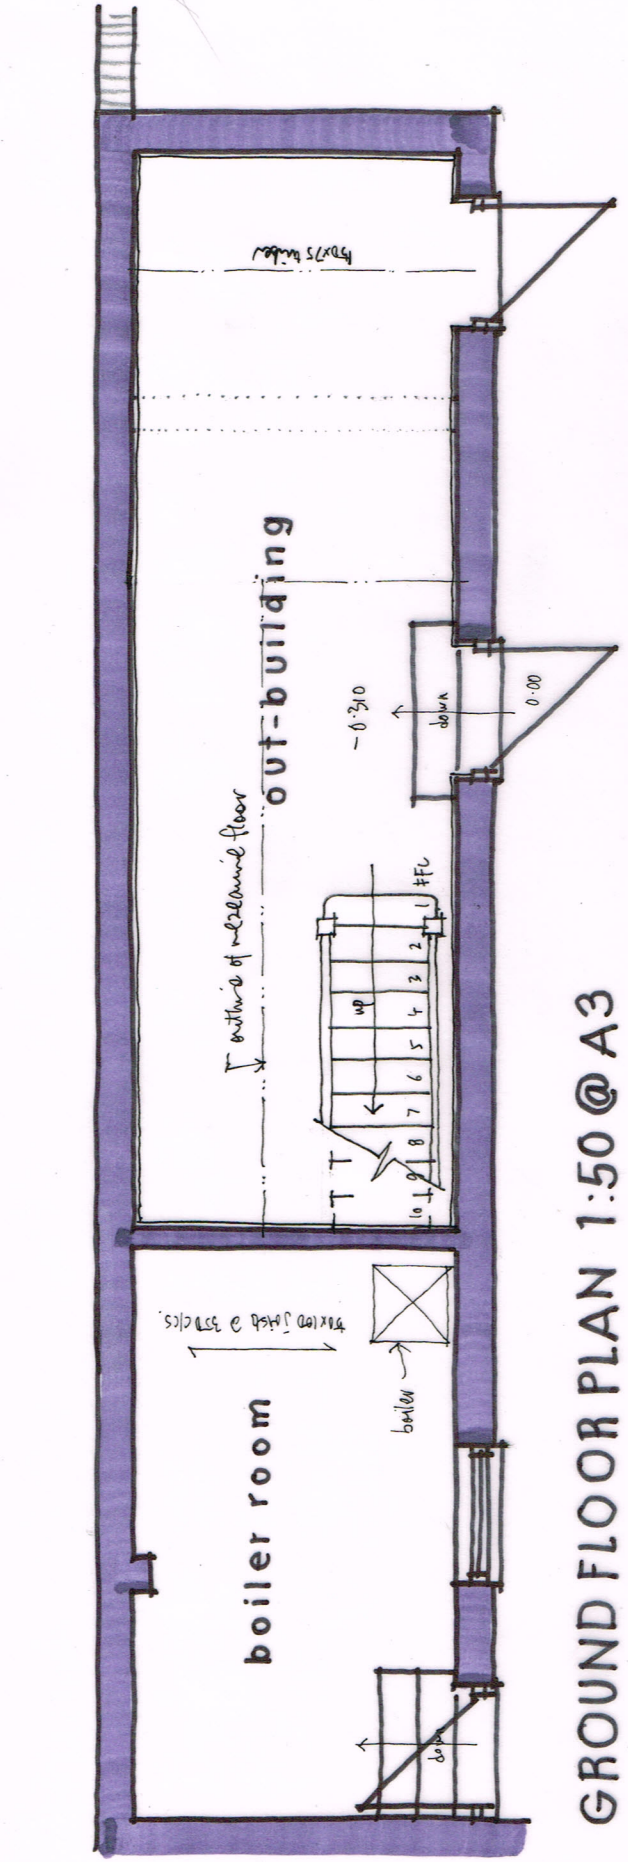


GROUND FLOOR PLAN 1:50 @ A3


0 1 2 3 4 5 metres

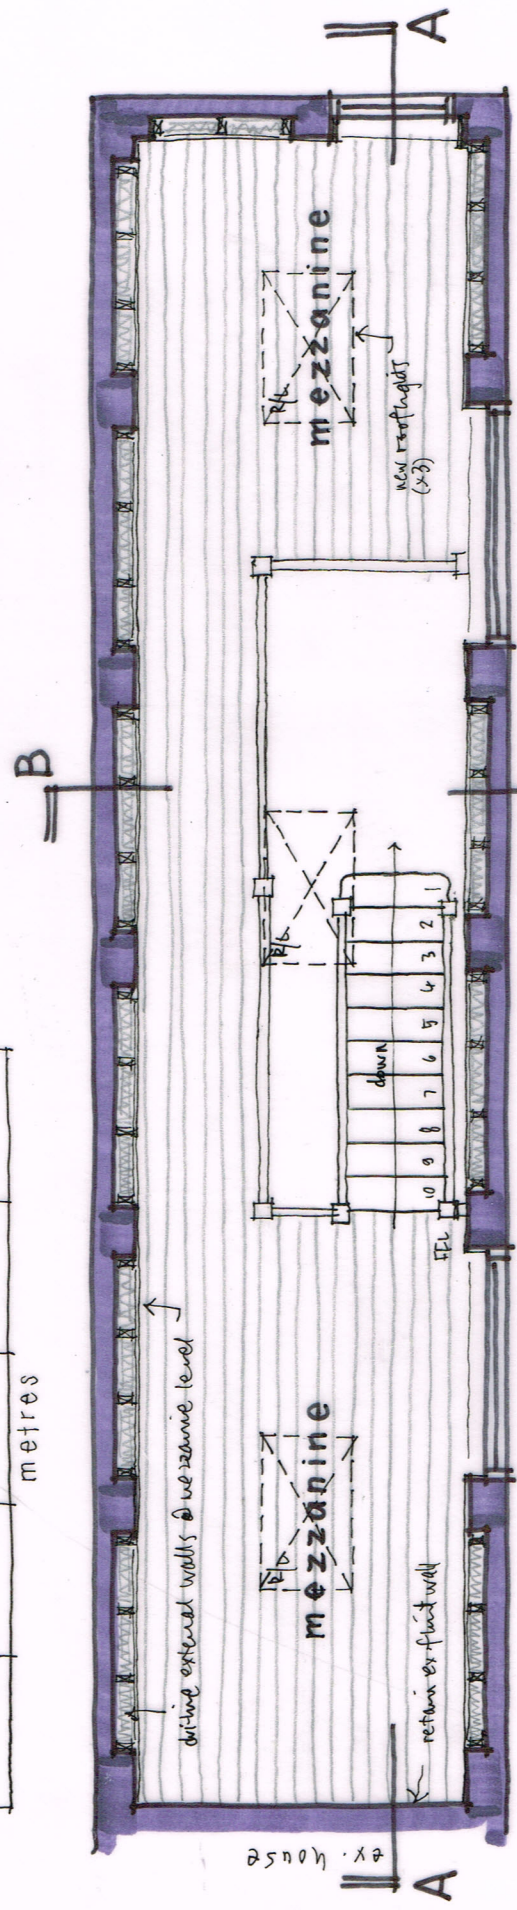


MEZZANINE FLOOR

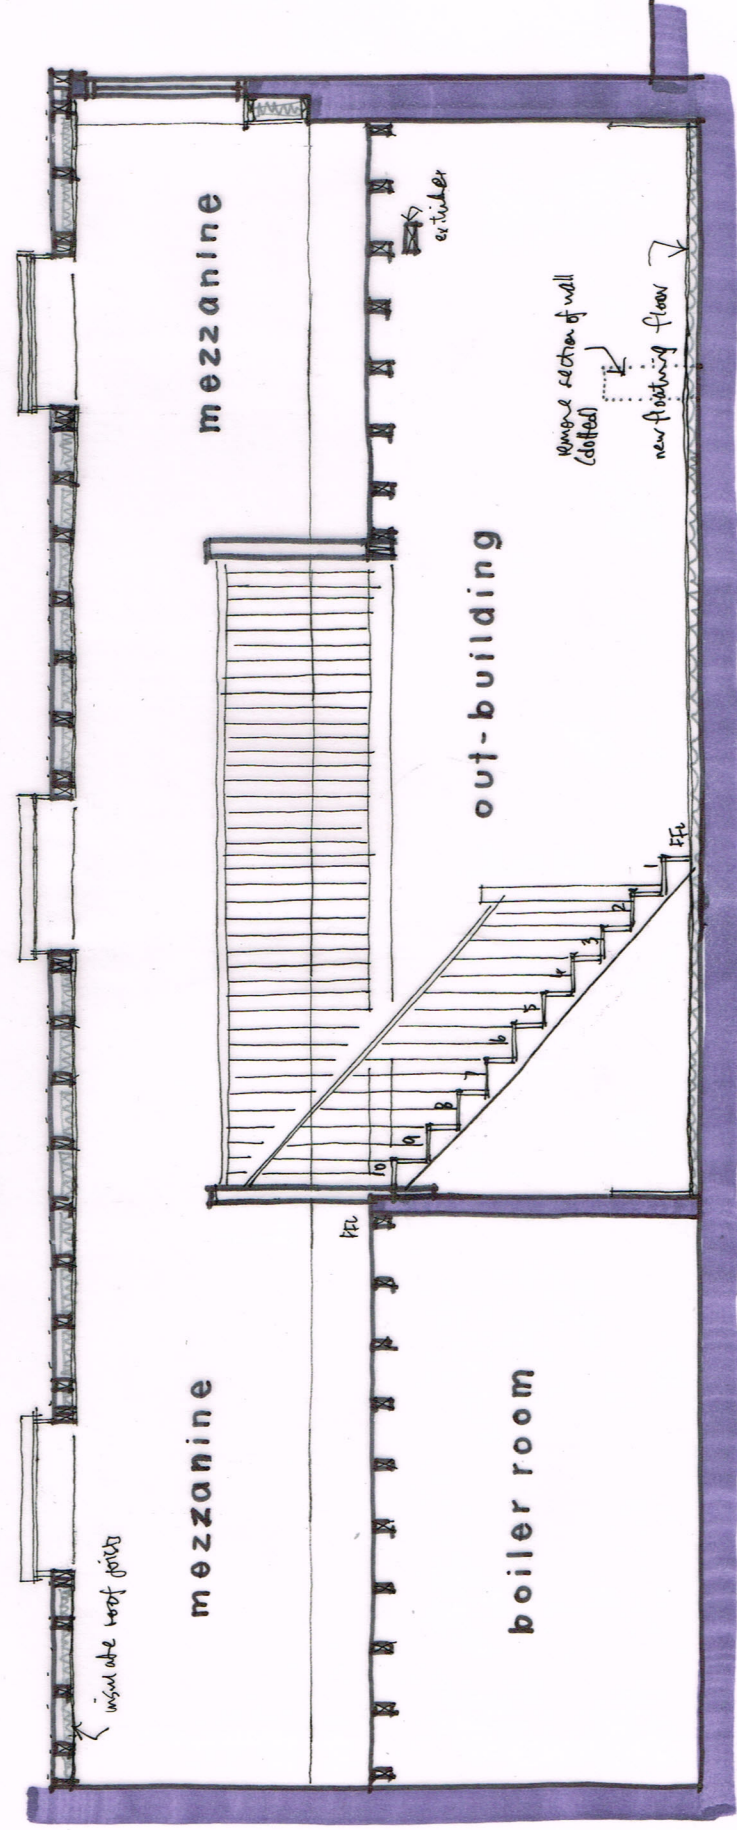


SECTION A-A 1:50

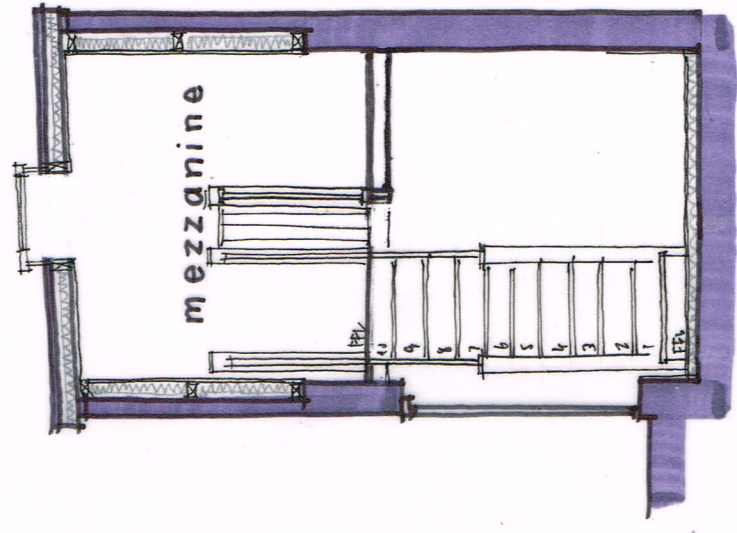

SECTION B-B

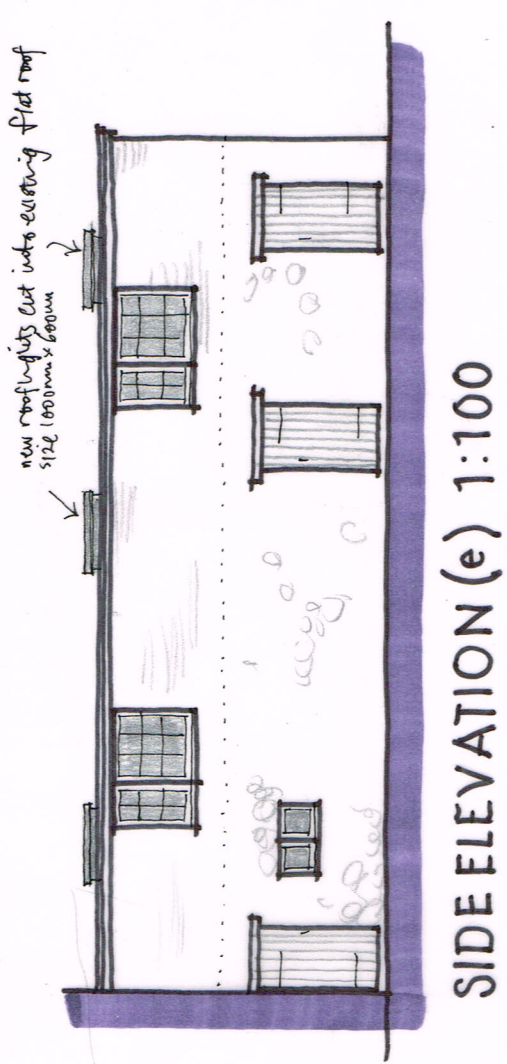

SIDE ELEVATION (e) 1:100

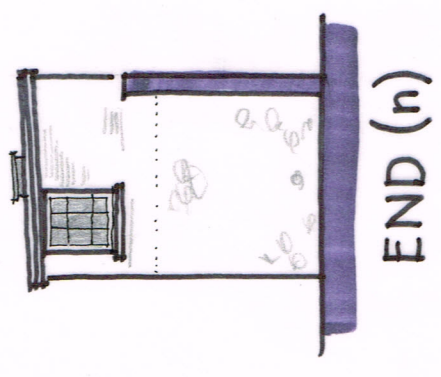

Wayne Gander MCIAT
Architectural Technologist
98 Durrington Lane
Worthing
West Sussex BN13 2RQ
Tel. 01903 694817