


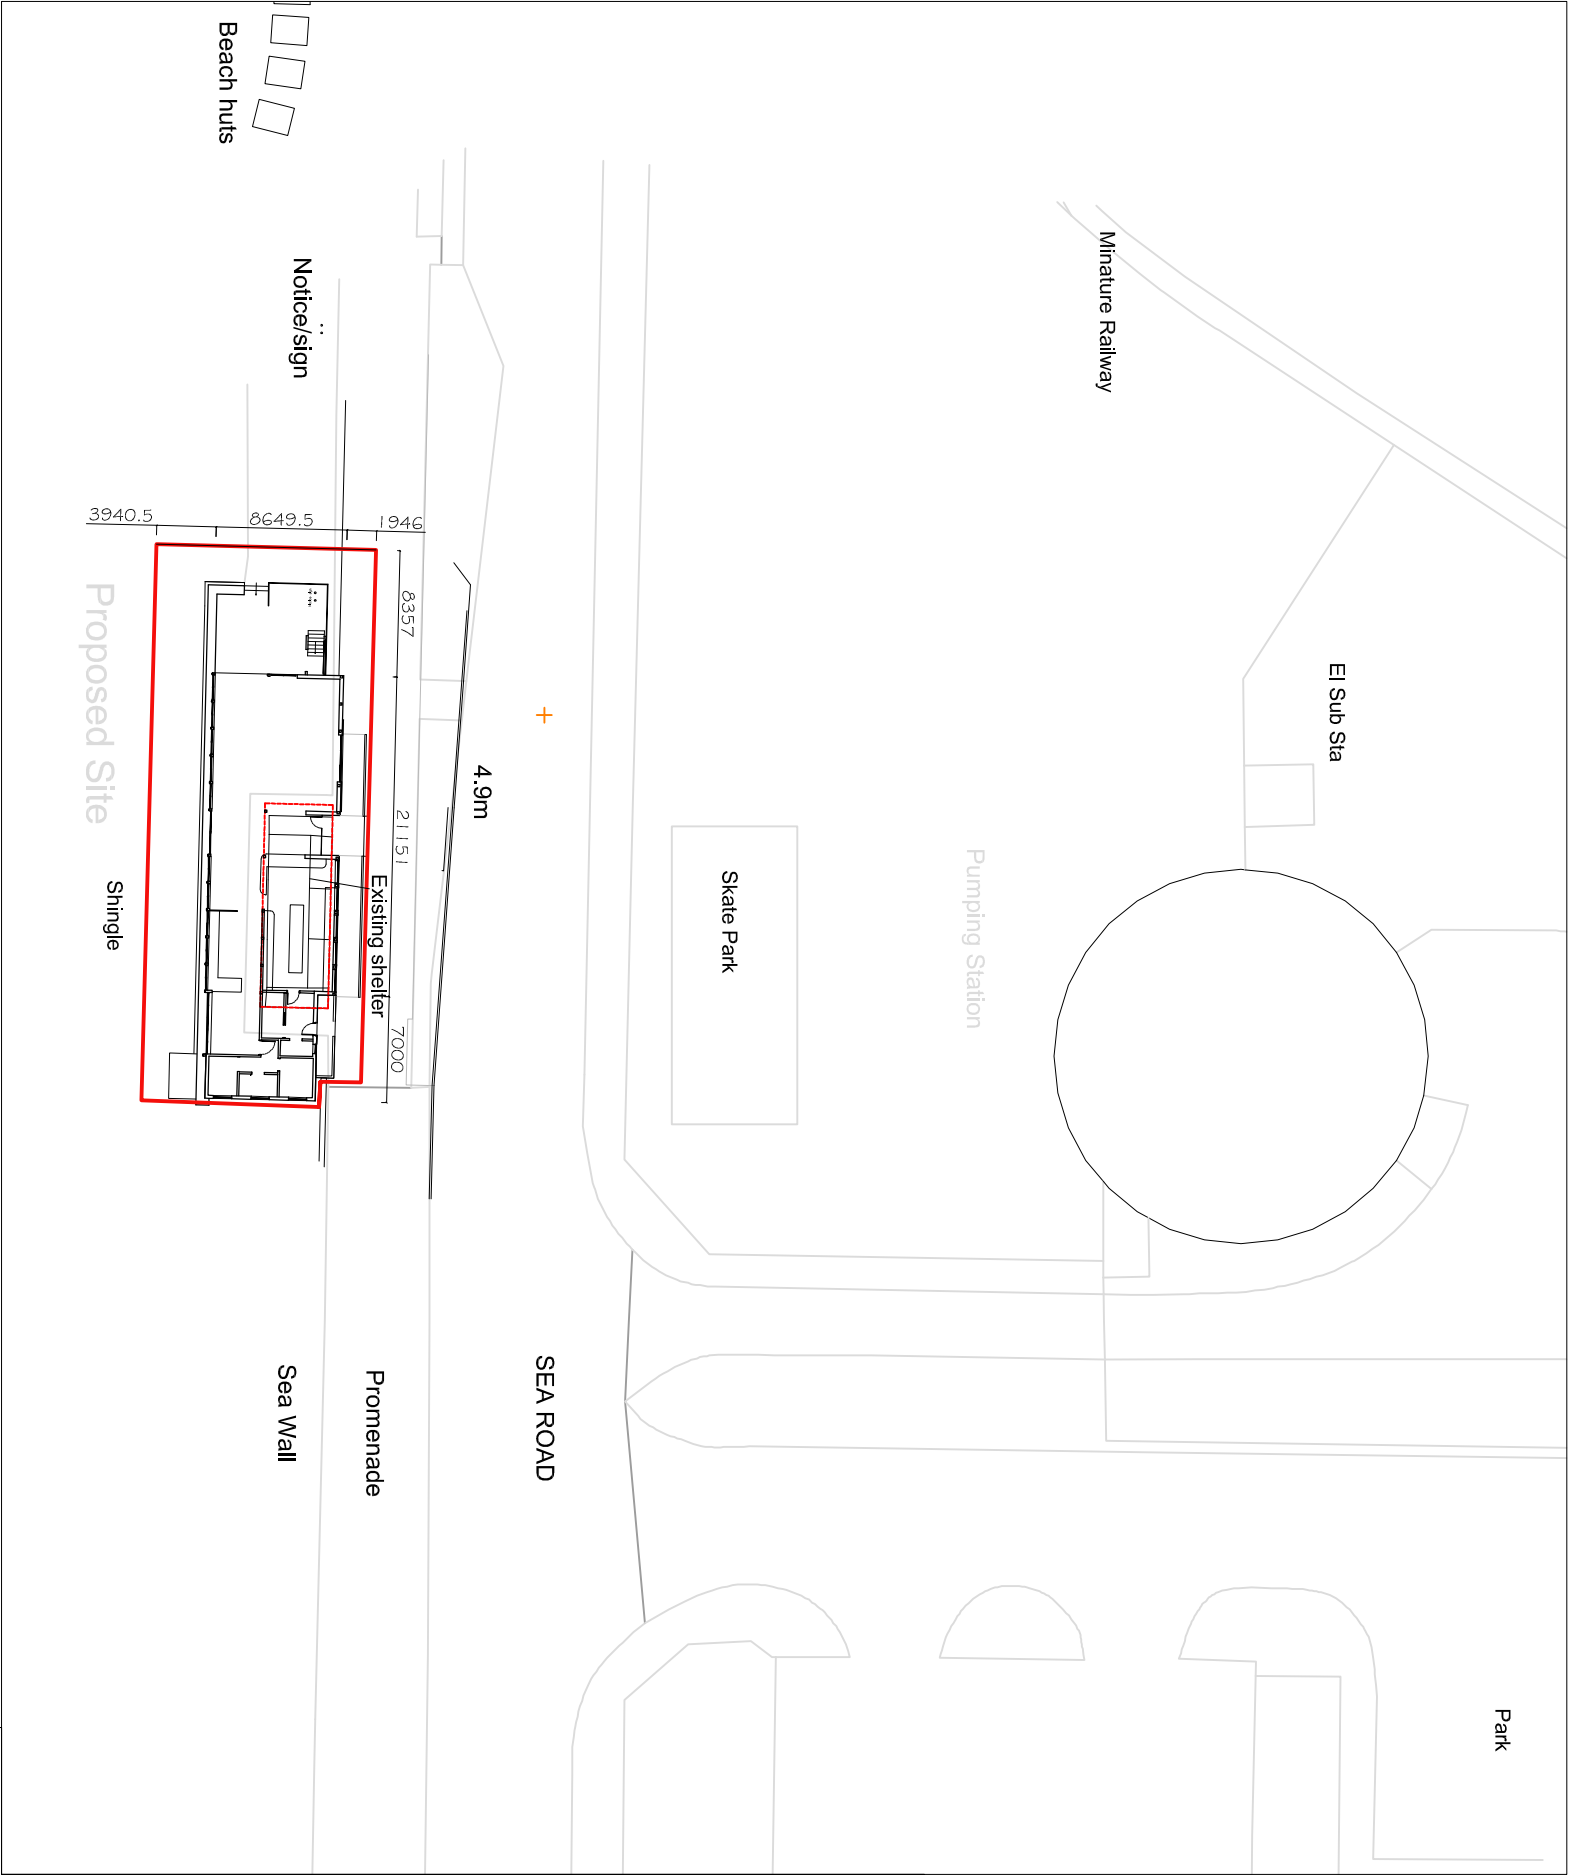

block plan 1:500 @ A3




Planning Application drawings for:

New cafe and kite surf school at site of former shelter:

The Promenade, Sea Road, Littlehampton,


West Sussex. BN17 5GB

September 2017

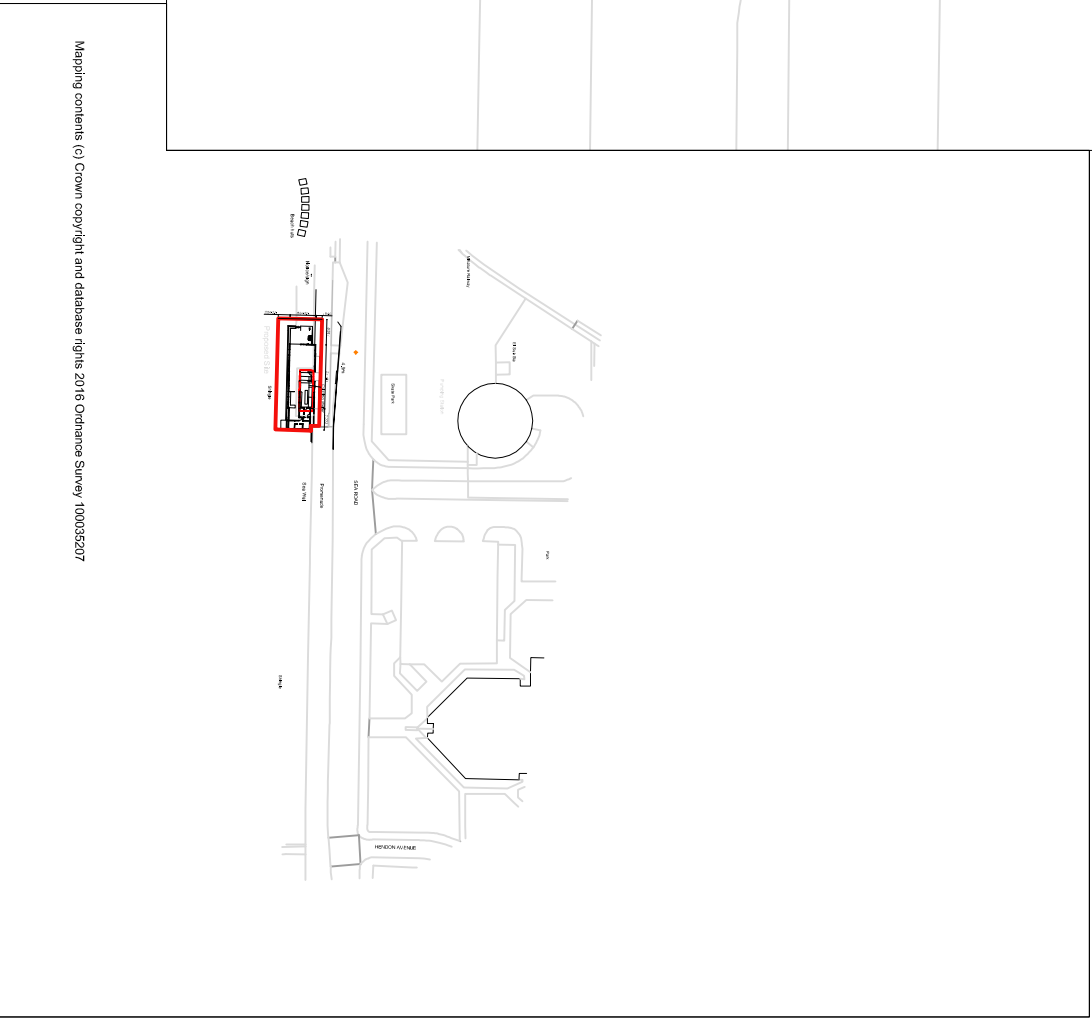

location plan 1:2500 @ A3

Mapping contents (c) Crown copyright and database rights 2016 Ordnance Survey 100035207

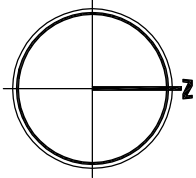

PLANNING ISSUE DRAWING



Project Address: Extension and redevelopment of cafe

Location & Block Plan

Scale 1:2500 & 1:500 @ A3

Date September 2017

Client Jamie Hawkins - South Coast Caffe

Drawn By Ruth

Note: these drawings are prepared for planning purposes only, do not scale for any other purpose.

LOCATION & BLOCK PLAN