


Green is door/gate

--- = path

 = stairs

KEY
TO PLAN!

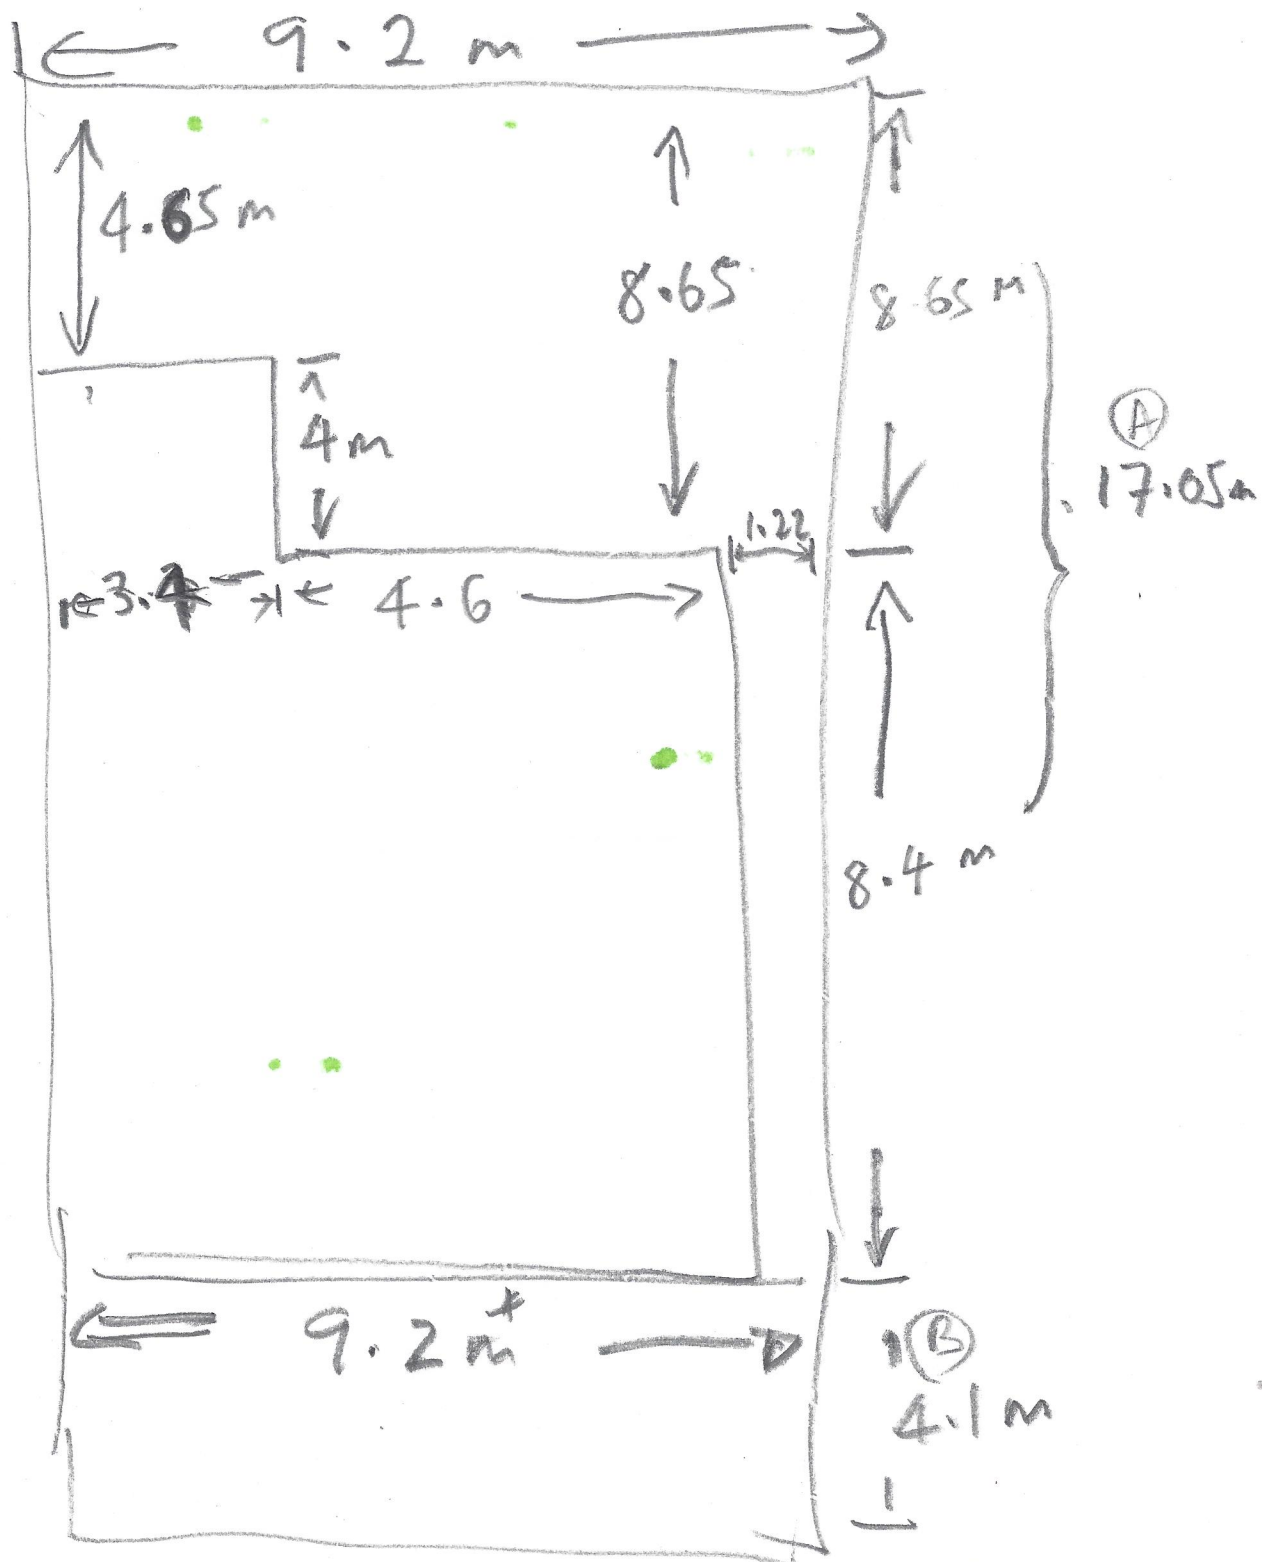

Actual 9.3!

A+B
= 21.85