


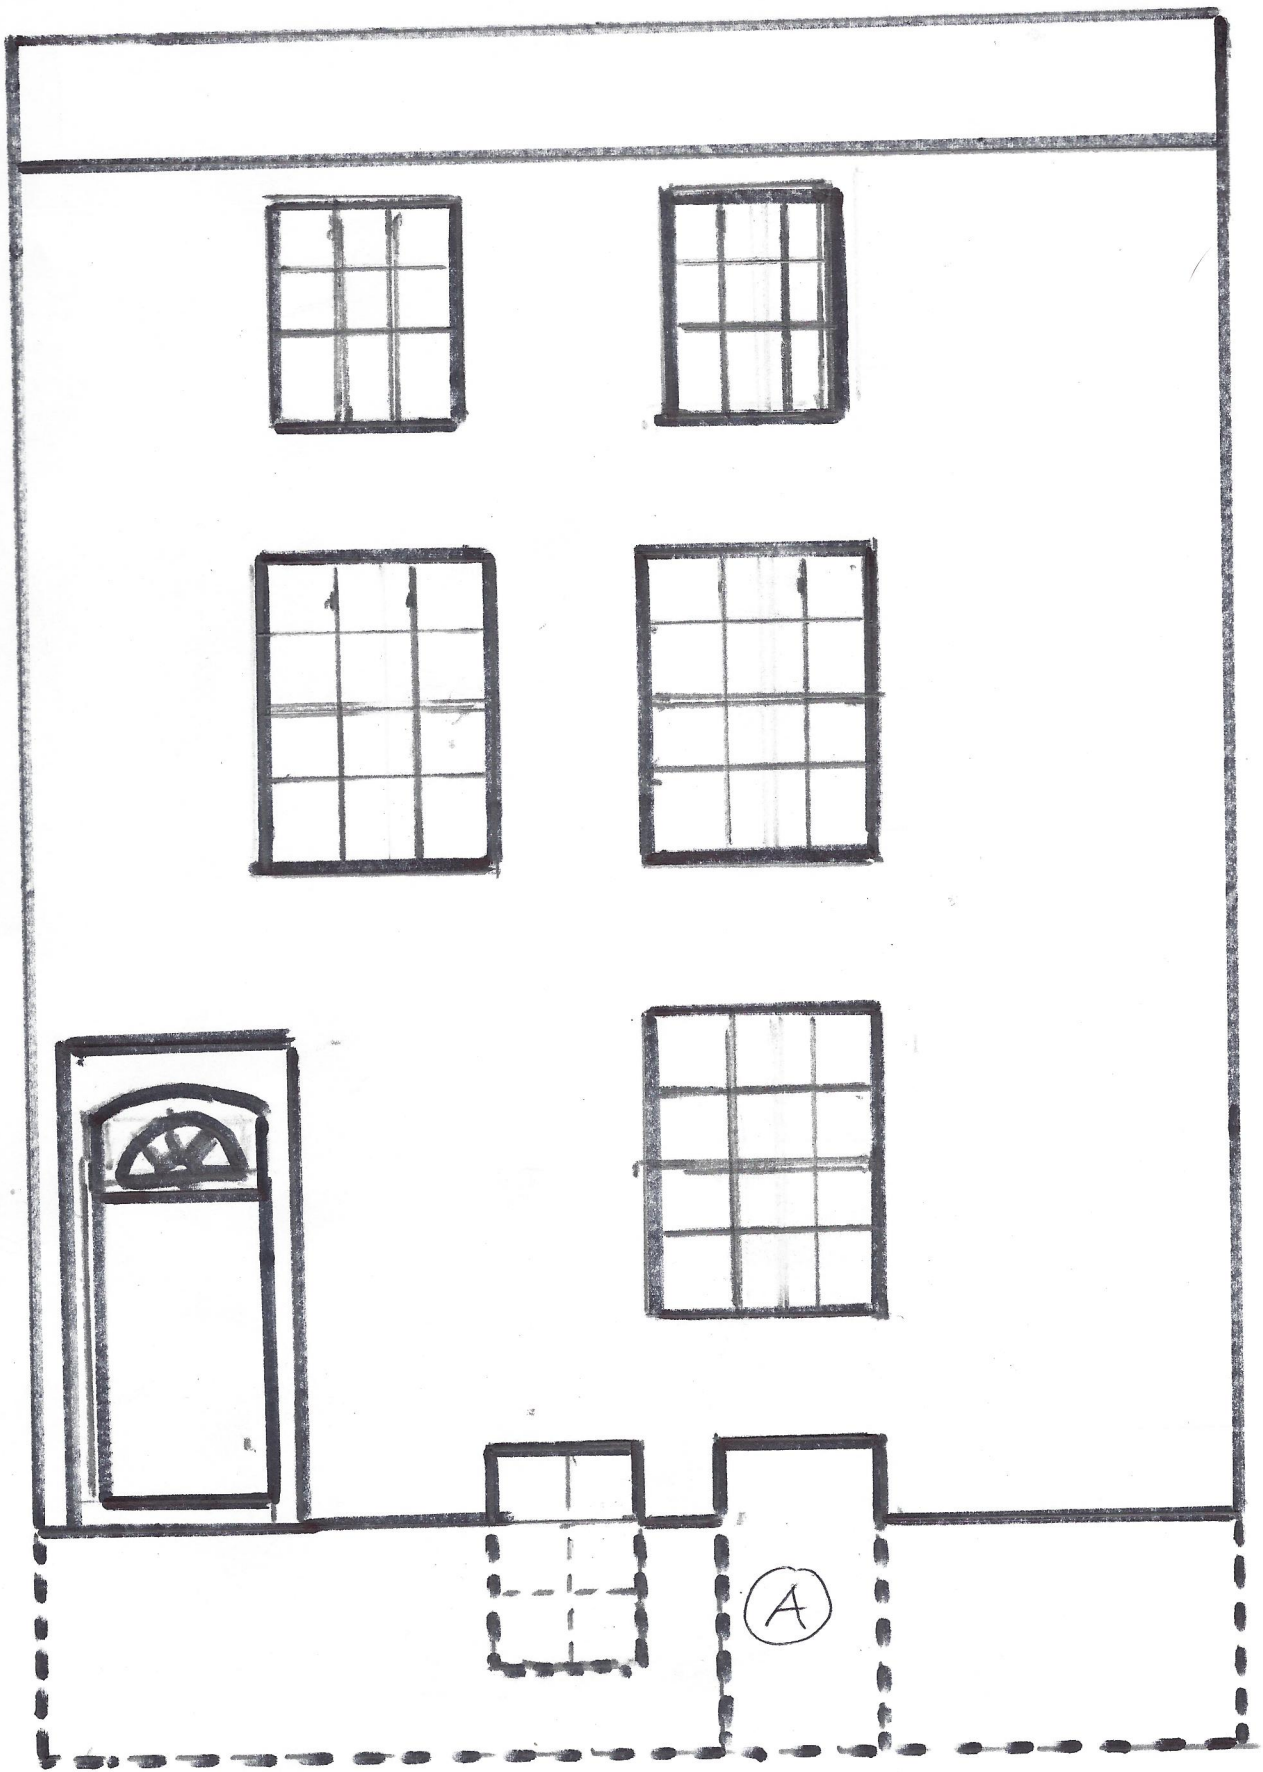

(A) DOOR TO BE REPLACED