

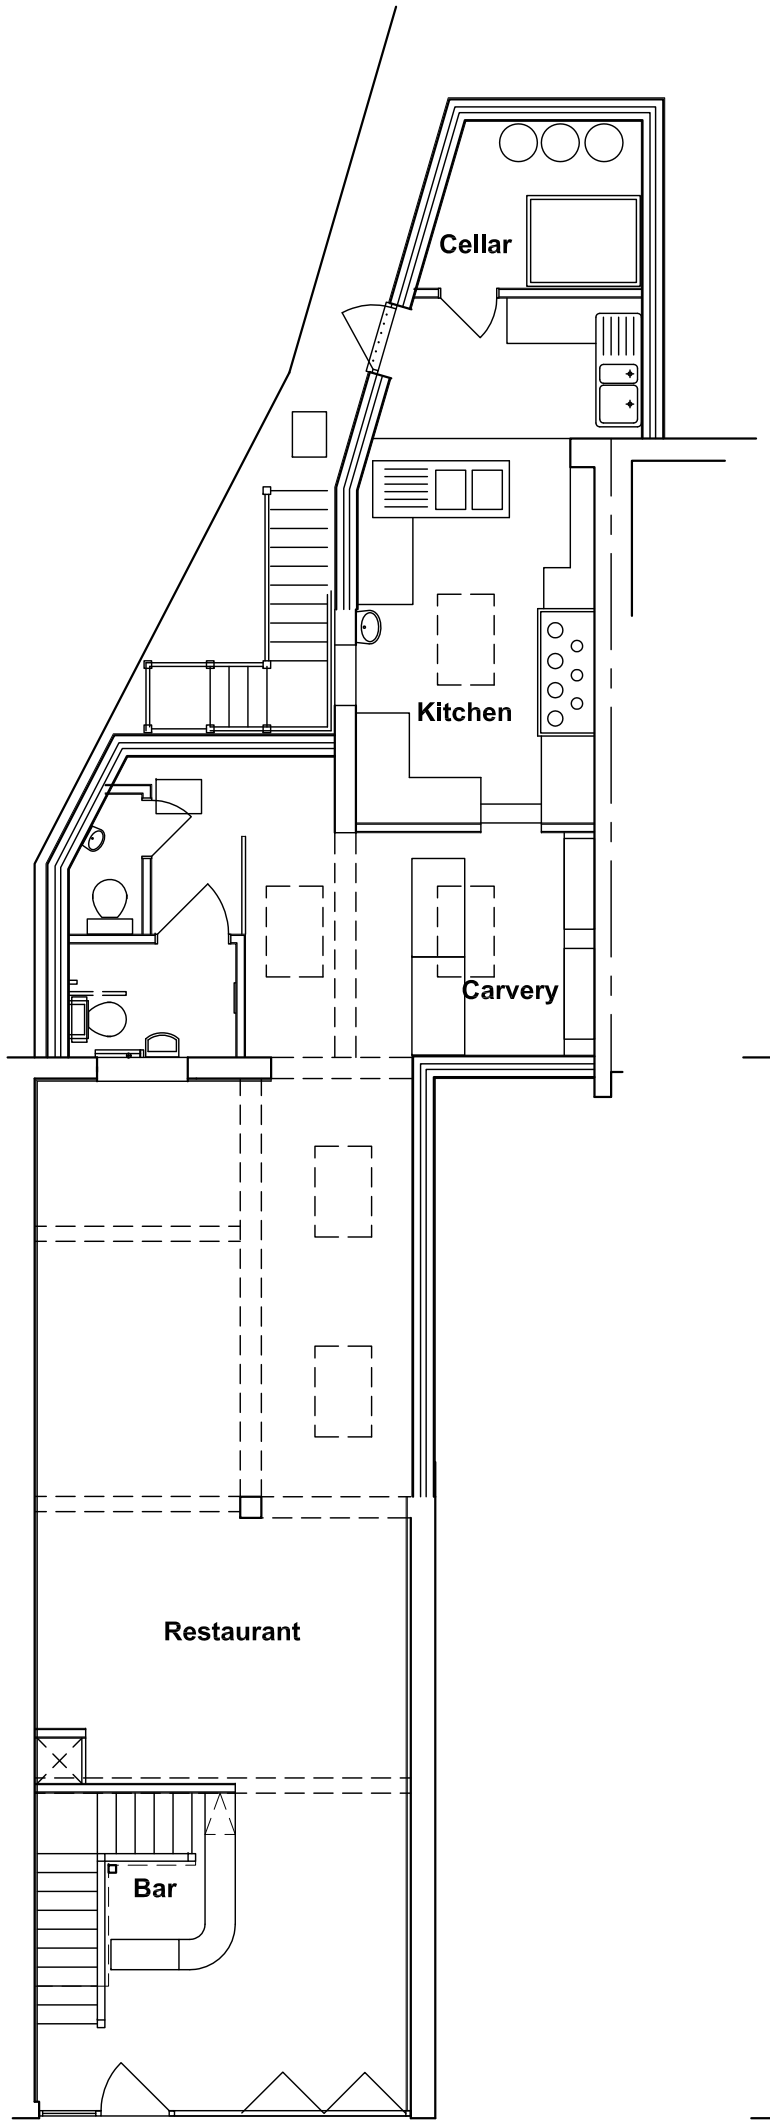


Ground floor

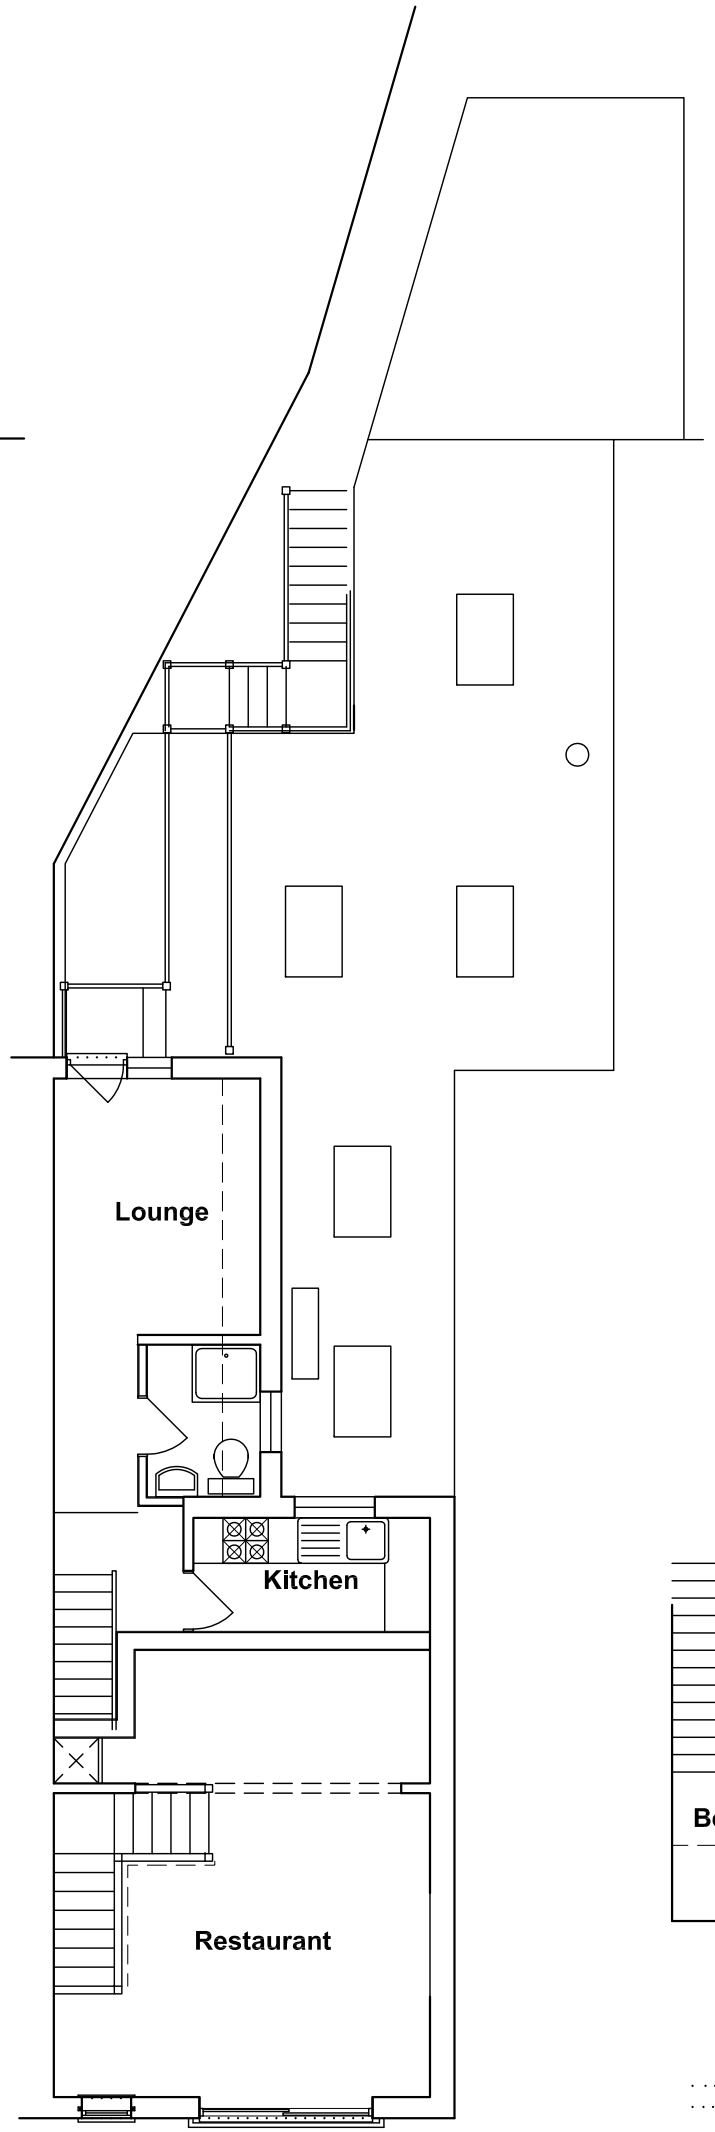


First floor

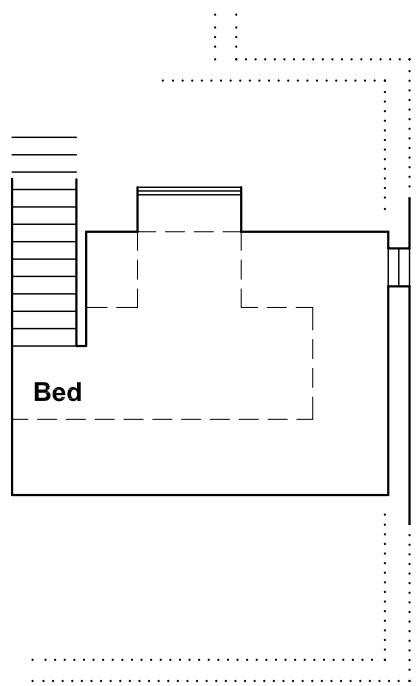

Second floor

|A| Redesign 22/01/2014
Amendments: –

Bryceson Shaw Associates
Surveyors and Designers
2 Wellesley Court, Fitzalan Road, Littlehampton,
West Sussex BN17 5JW
Tel. & Fax 01903 734381 Mobile: 07889 651301
E-mail: brycesonshaw@btinternet.com

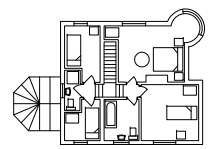

Project:
Proposed alterations; 46 Pier Road, Littlehampton BN17 5LW

Drawing:
Plans as proposed

For:
The Gravy Boat

Drawn:	Date:
PKS	**November 2013**
Scales: **1:100**	No: **1501/01/02/A**

To scale when printed on A3

ARUN DISTRICT COUNCIL LU/30/14/