
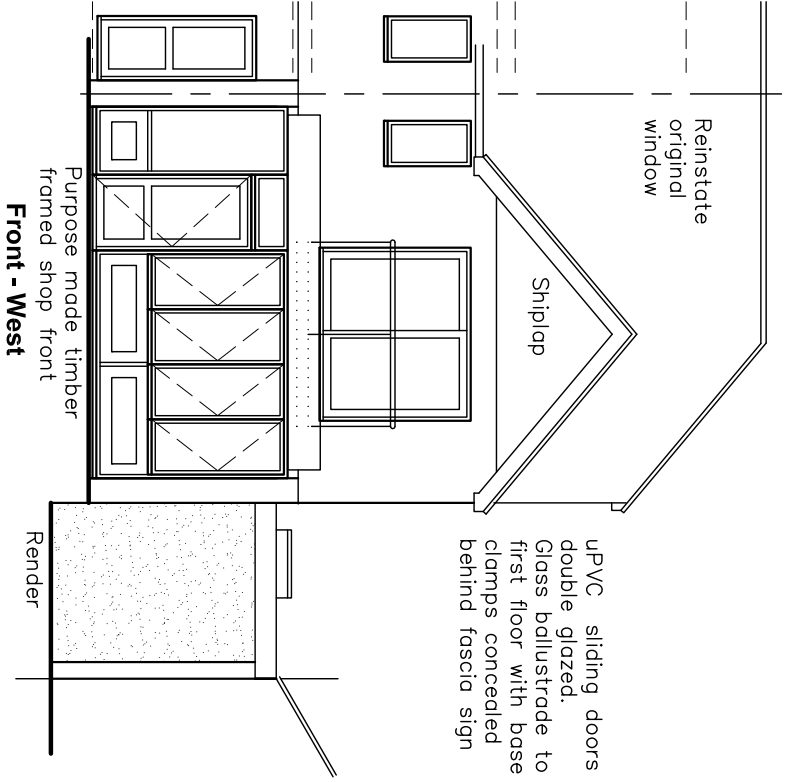
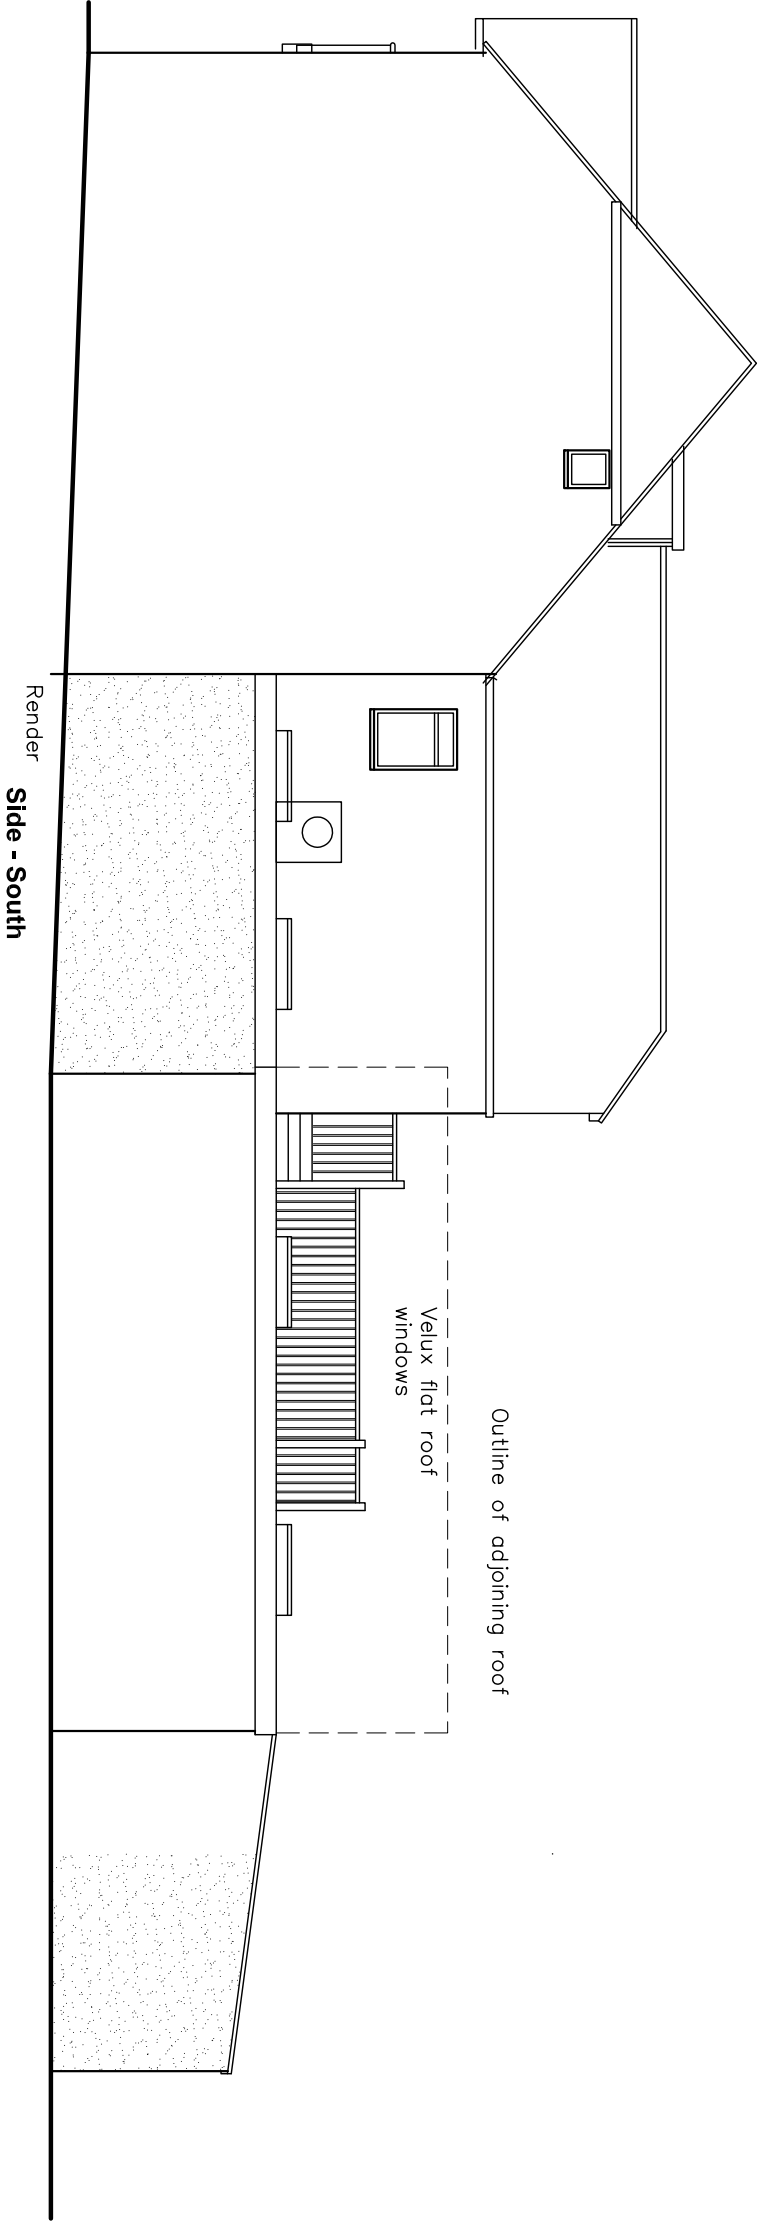
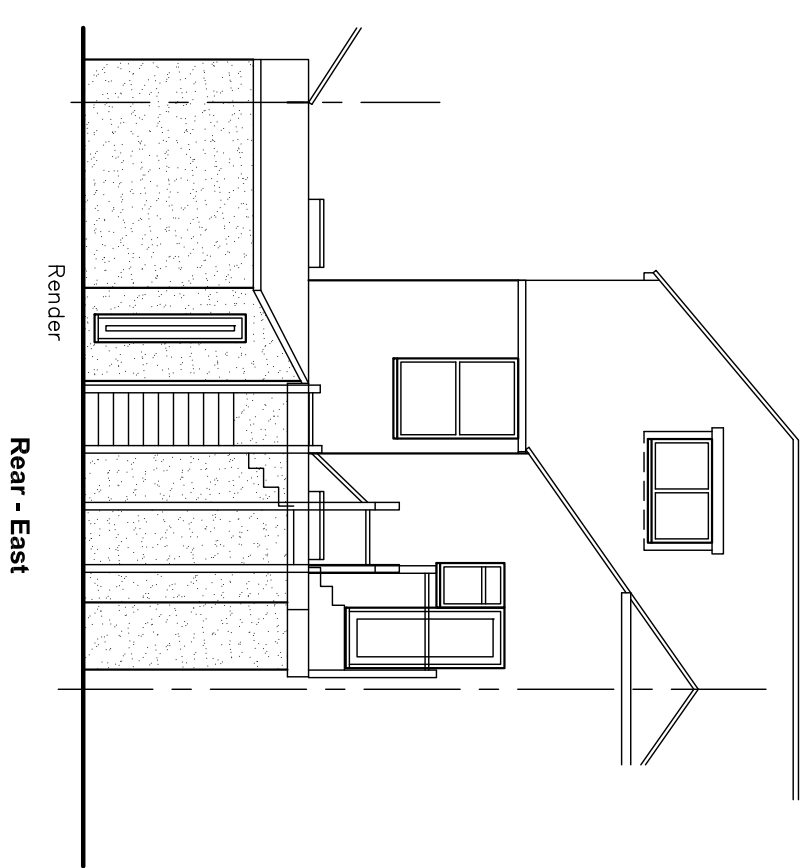
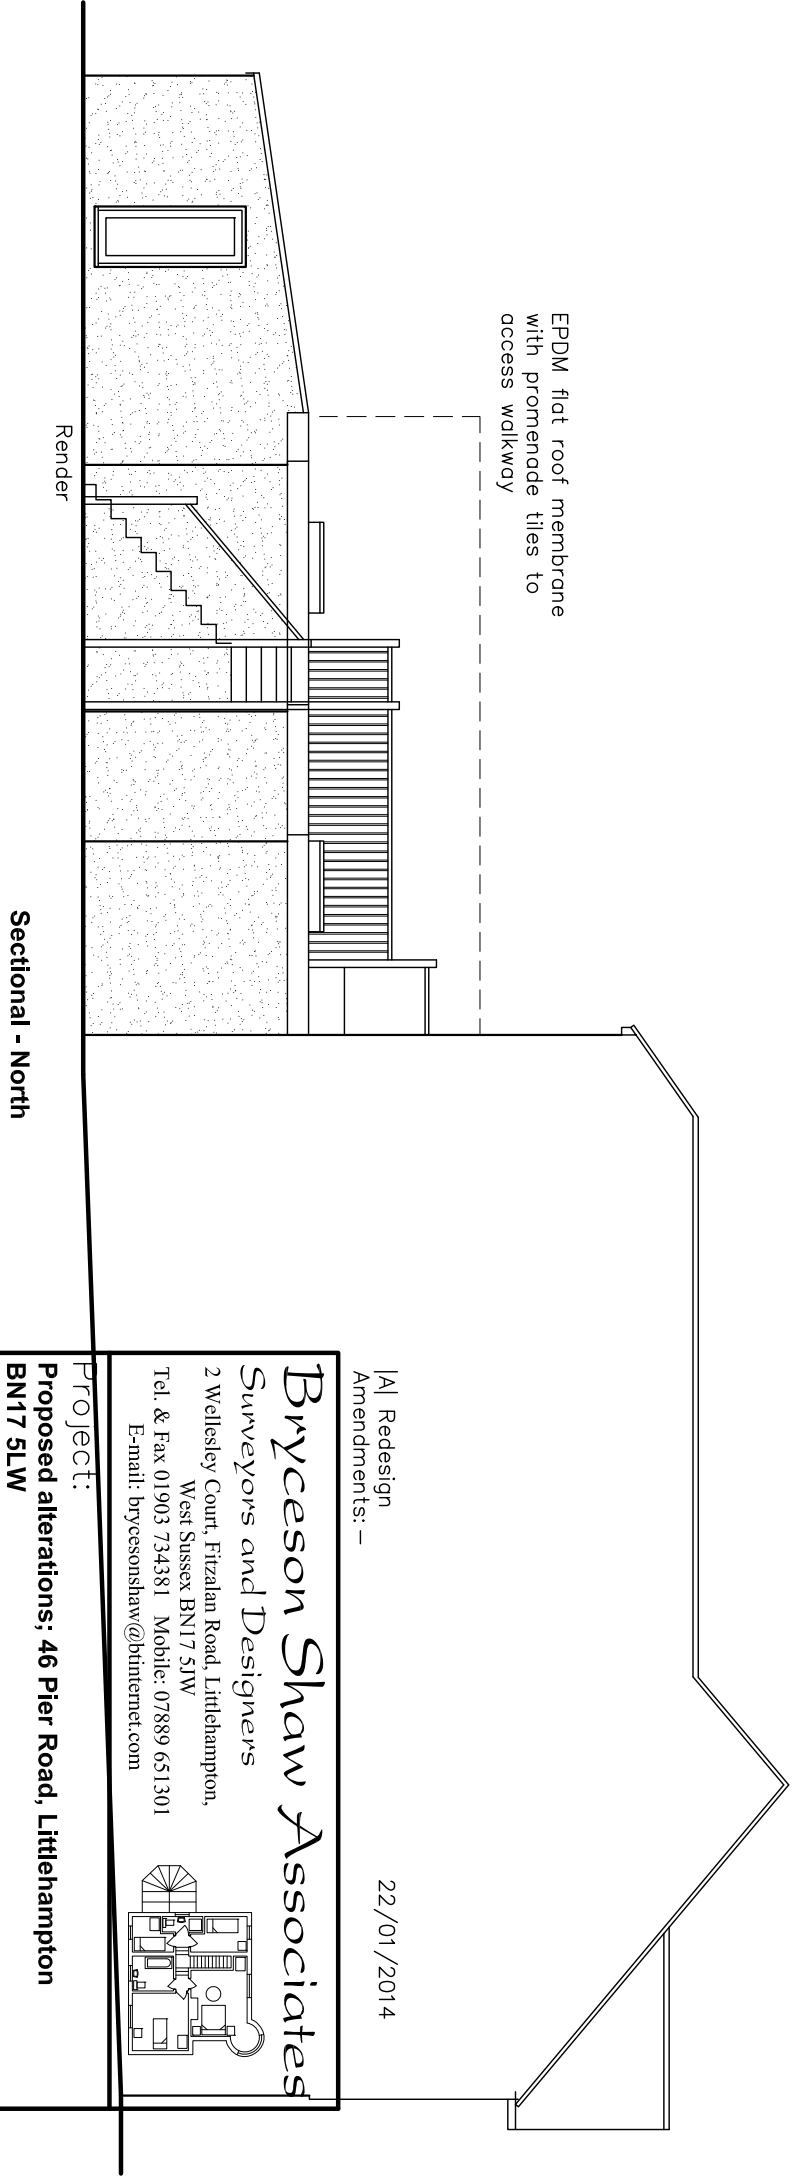


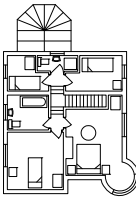

22/01/2014	
A Redesign Amendments: –	
<i>Bryceson Shaw Associates</i> <i>Surveyors and Designers</i>	
2 Wellesley Court, Fitzalan Road, Littlehampton, West Sussex BN17 5JW Tel. & Fax 01903 734381 Mobile: 07889 651301 E-mail: brycesonshaw@btinternet.com	
	
Project: Proposed alterations; 46 Pier Road, Littlehampton BN17 5LW	
Drawing: Elevations as proposed	
For: The Gravy Boat	
Drawn: PKS	Date: November 2013
Scales: 1:100	No: 1501/01/04/A
To scale when printed on A3	