


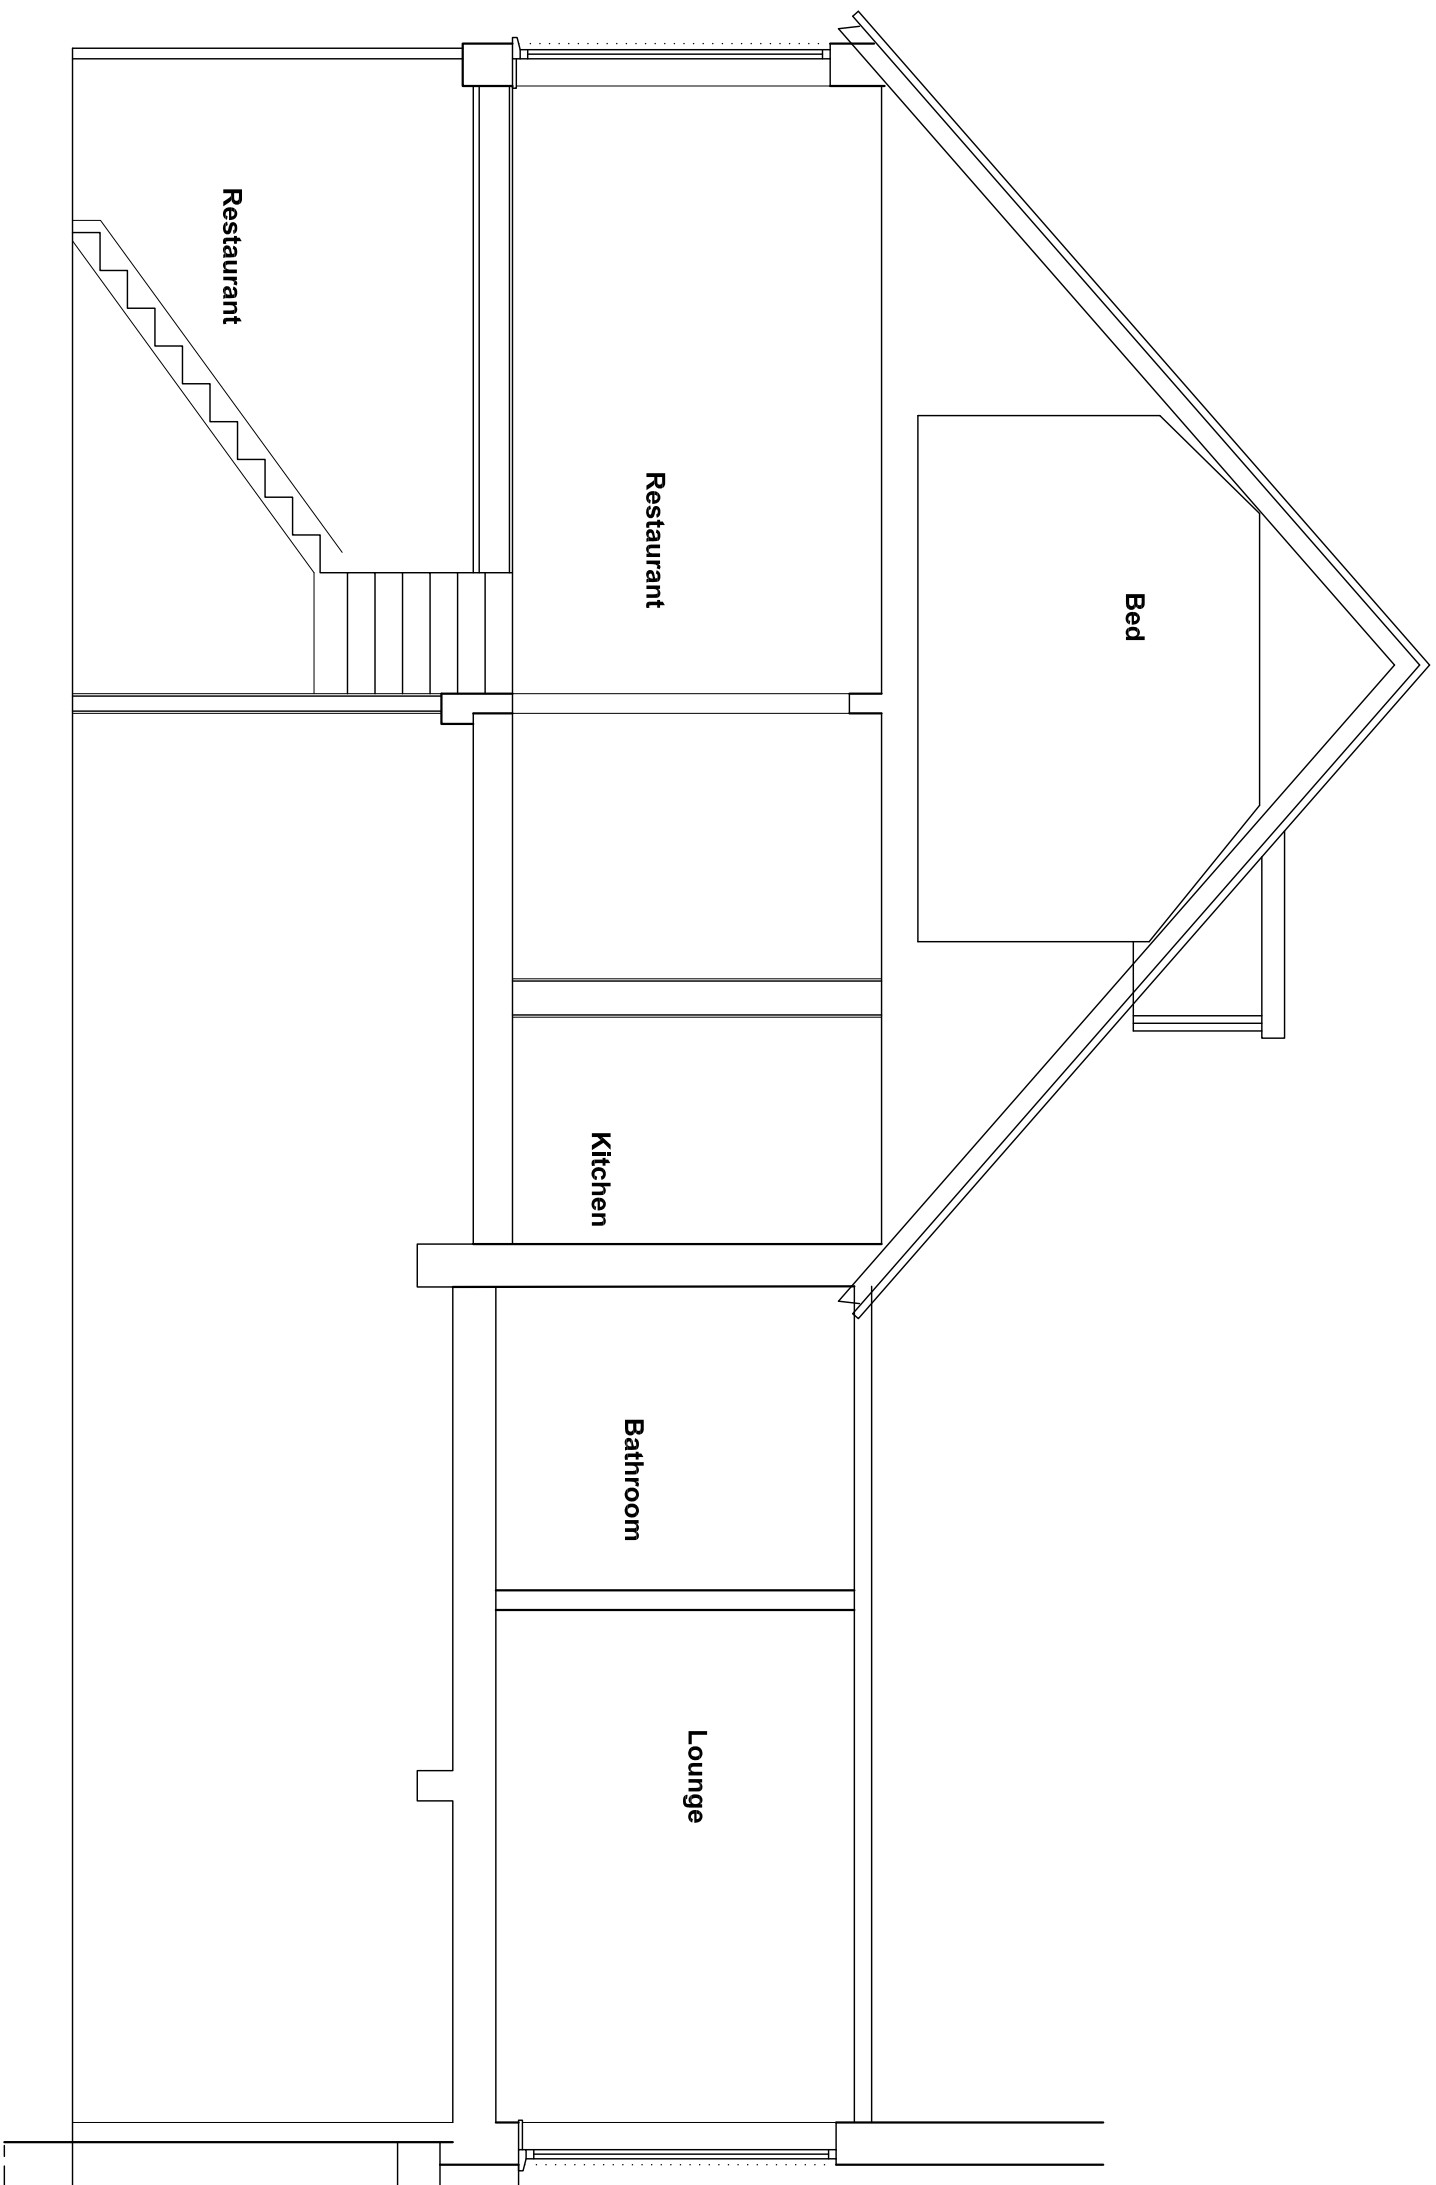

Amendments: –

Bryceson Shaw Associates
Surveyors and Designers

2 Wellesley Court, Fitzalan Road, Littlehampton,
West Sussex BN17 5JW
Tel. & Fax 01903 734381 Mobile: 07889 651301
E-mail: brycesonshaw@btinternet.com

Project:
Proposed alterations; 46 Pier Road, Littlehampton
BN17 5LW

Drawing:
Proposed section front

For:
The Gravy Boat

Drawn:	Date:
PKS	November 2013
Scales:	No:
1:50	1501/01/10
To scale when printed on A3	