


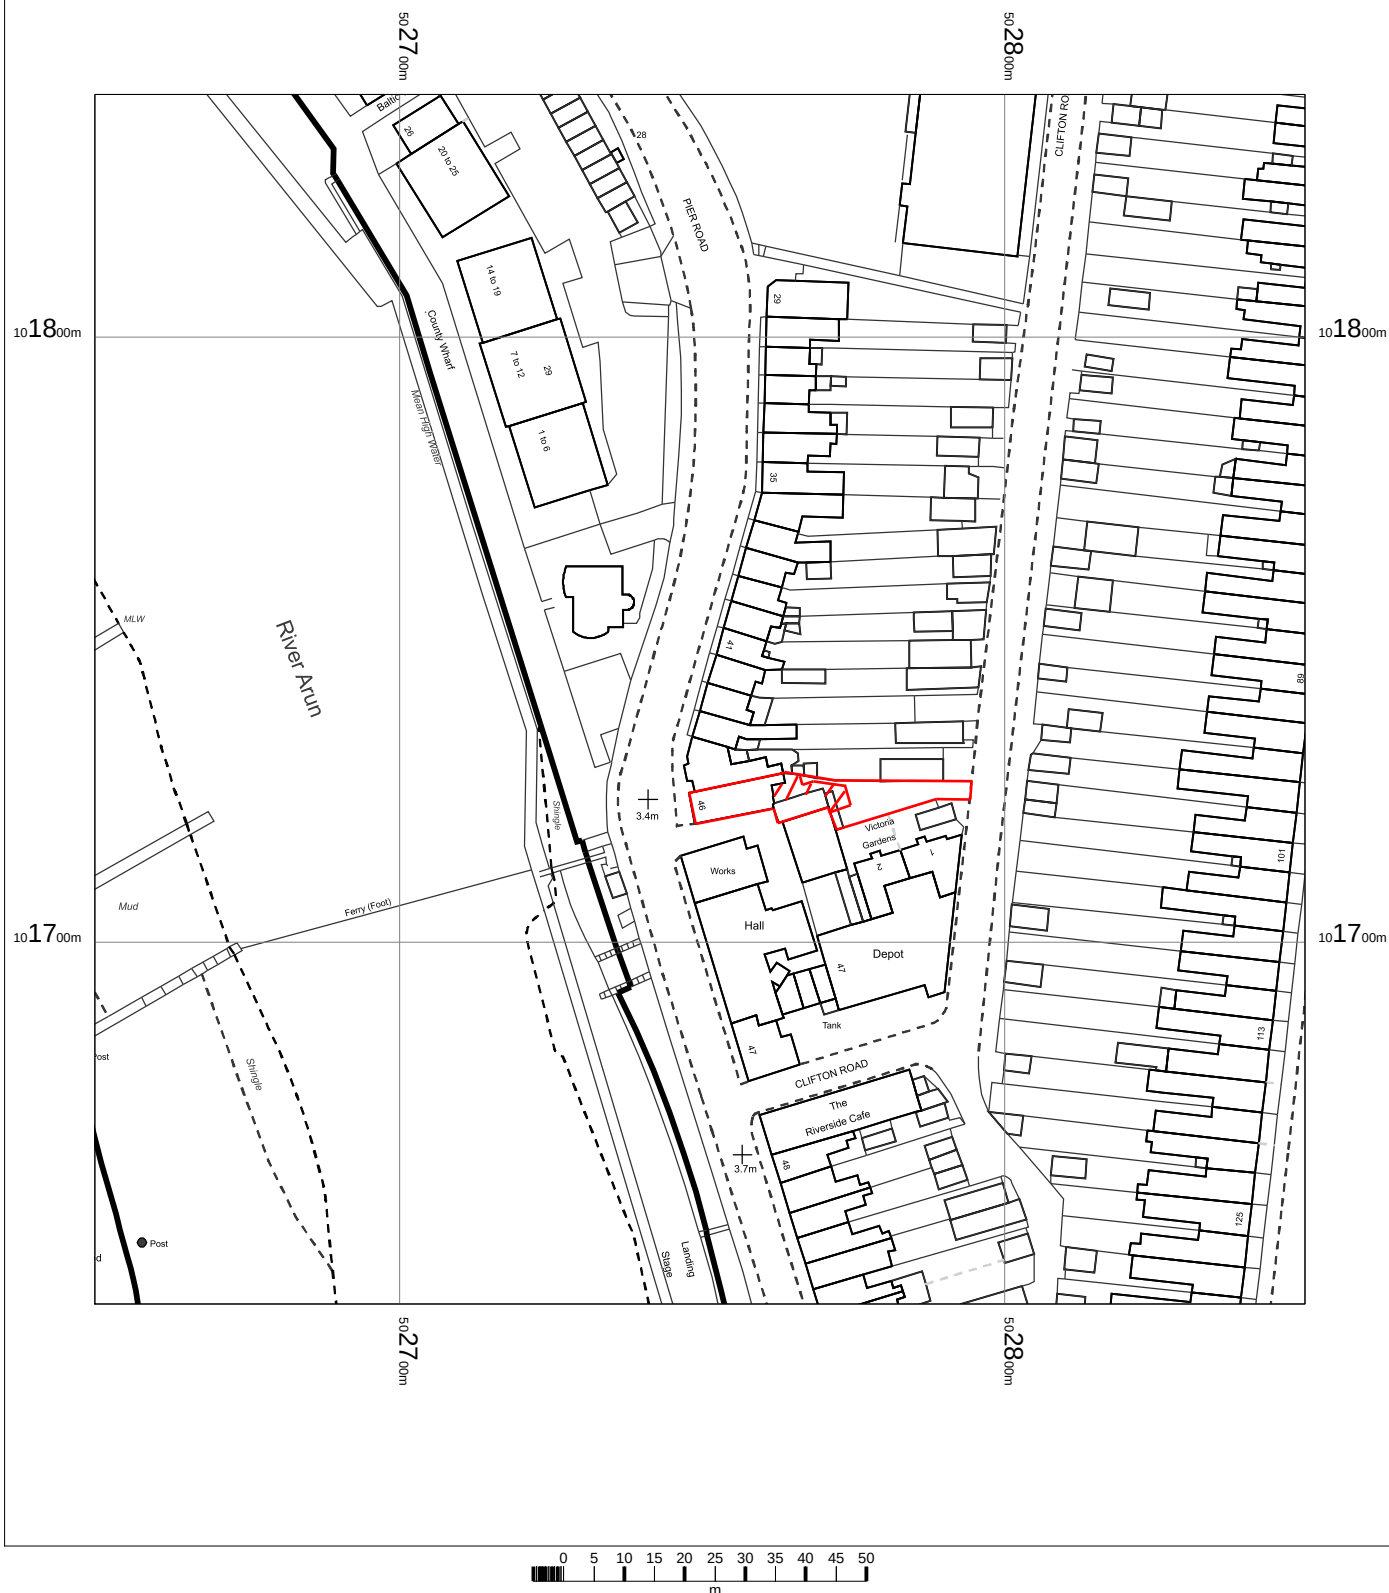


46 Pier Road,
Littlehampton BN17 5LW
Ref.: 1501

OS MasterMap 1250/2500/10000 scale
07 November 2013, ID: CM-00271848
www.centremapslive.co.uk

1:1250 scale print at A4, Centre: 502750 E, 101740 N

©Crown Copyright Ordnance Survey. Licence no.
100019980

Mapping
sourced from

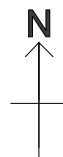

Surveyors and Designers

Building design
Planning
Surveys
Glazed structures



Bryceson Shaw Associates

Tel/Fax 01903 734381
E-mail brycesonshaw@btinternet.com