


SHEET 5 A4 PAPER SIZE



OS Sitemap®

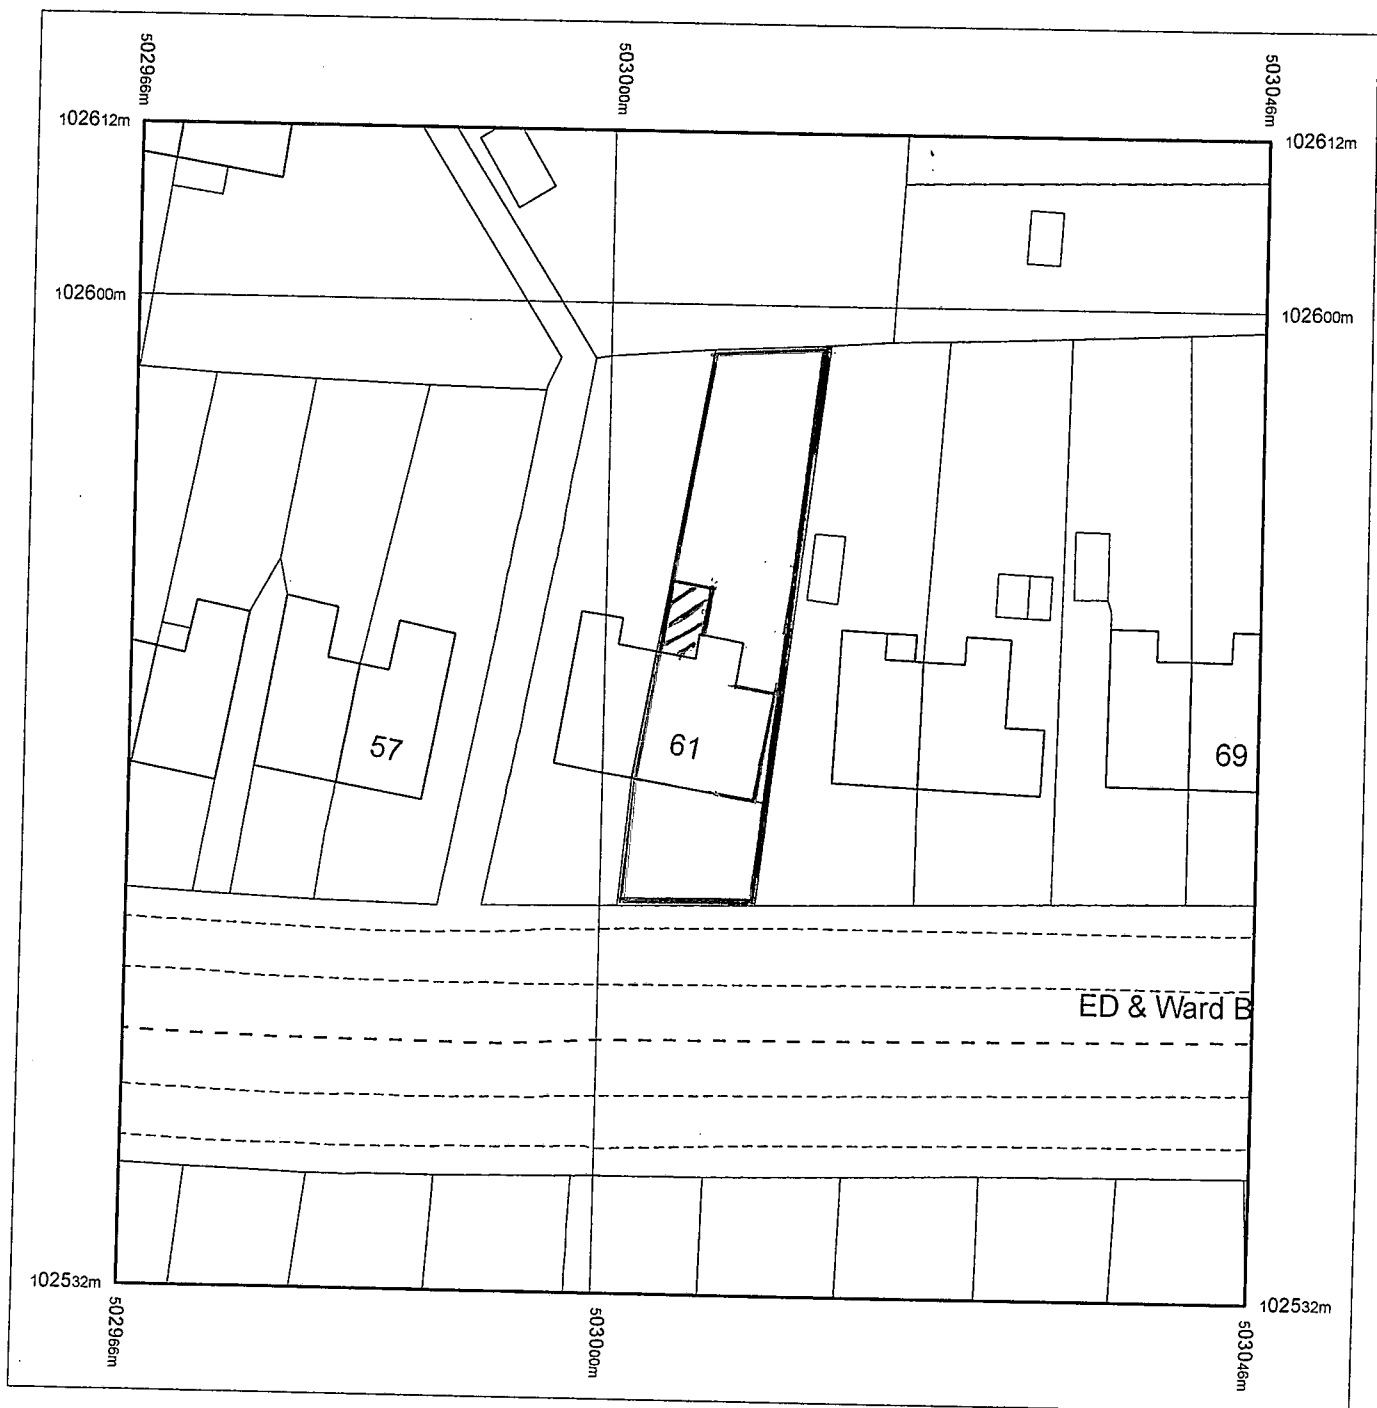

Produced 22.10.2008 from the Ordnance Survey National Geographic Database and incorporating surveyed revision available at this date. © Crown Copyright 2008.


Reproduction in whole or part is prohibited without the prior permission of Ordnance Survey.

Ordnance Survey, the OS Symbol and OS Sitemap are registered trademarks of Ordnance Survey, the national mapping agency of Great Britain.

The representation of a road, track or path is no evidence of a right of way.

The representation of features as lines is no evidence of a property boundary.

Part or all of this OS Sitemap is enlarged from mapping produced at one or more of the following scales: 1:1250, 1:2500, 1:10000.

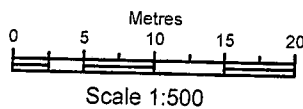

Supplied by: Latitude - Southampton
Serial number: 01619600
Centre coordinates: 503006.5 102571.88

Further information can be found on the OS Sitemap Information leaflet or the Ordnance Survey web site:
www.ordnancesurvey.co.uk

PROPOSED CONSERVATORY
FOR MR & MRS NALLY/
61 CORNWALL ROAD
LITTLEHAMPTON
WEST SUSSEX
BN17 6EQ
OCT 08