


PROPOSED PLANS
A3 PAPER SIZE
SHEET 4

ARUN DISTRICT COUNCIL			
No.	LU	310	08

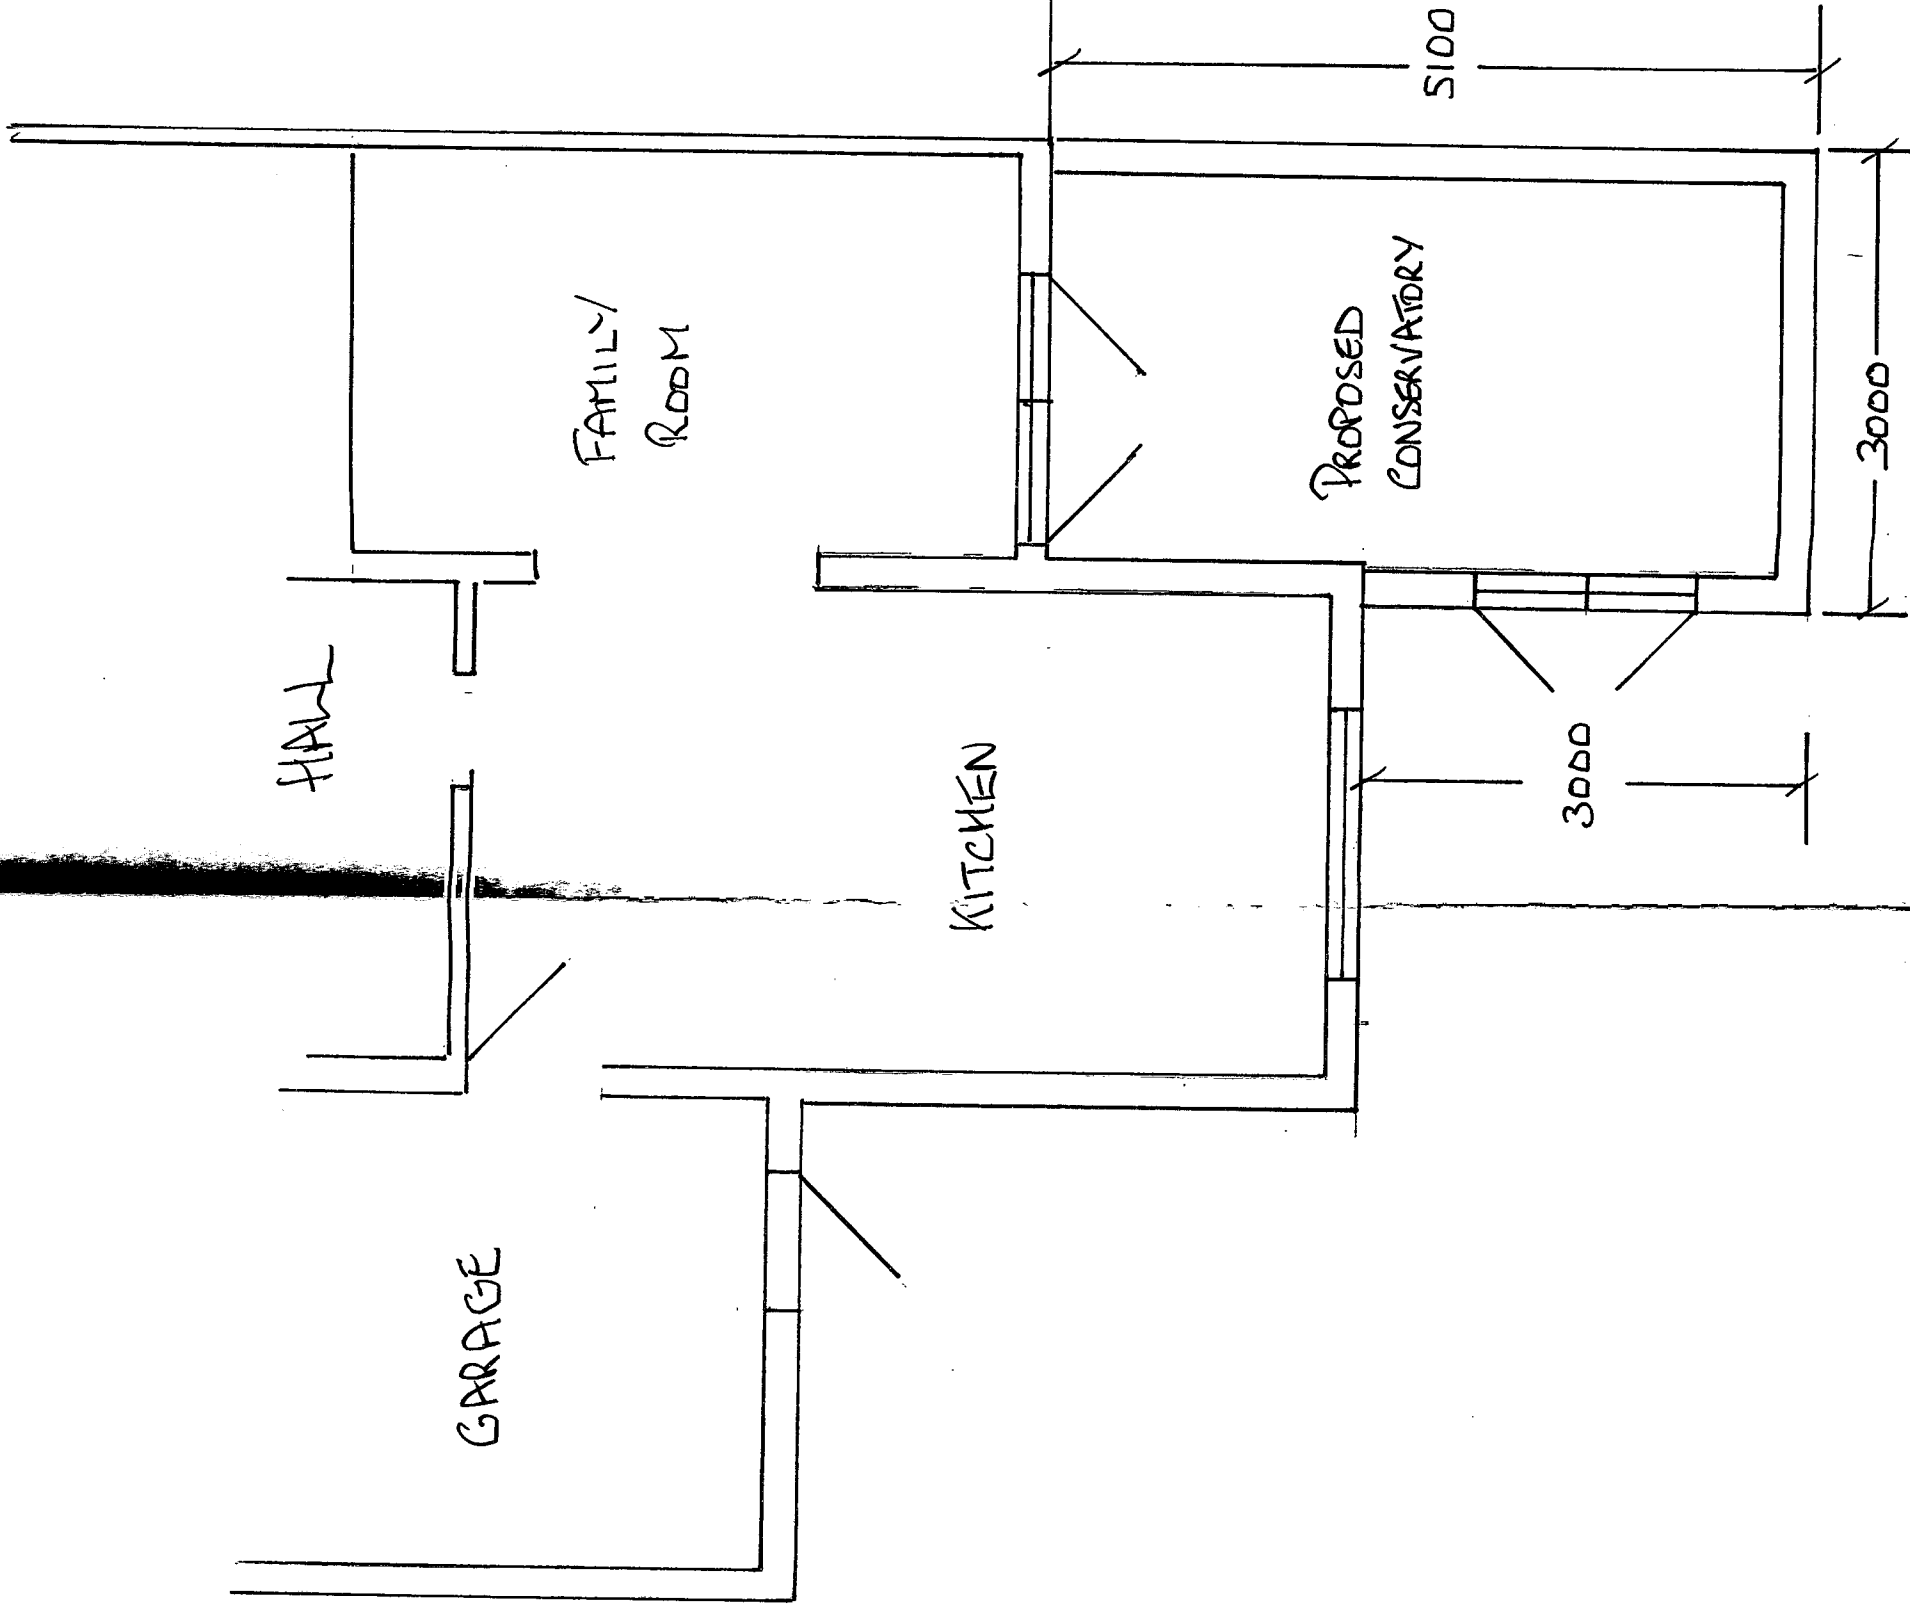

PROPOSED CONSERVATORY
FOR MR & MRS NALLY
61 CORNWALL ROAD
LITTLEHAMPTON
WEST SUSSEX
BN17 6EQ

SCALE 1:50



OCTOBER 2008