
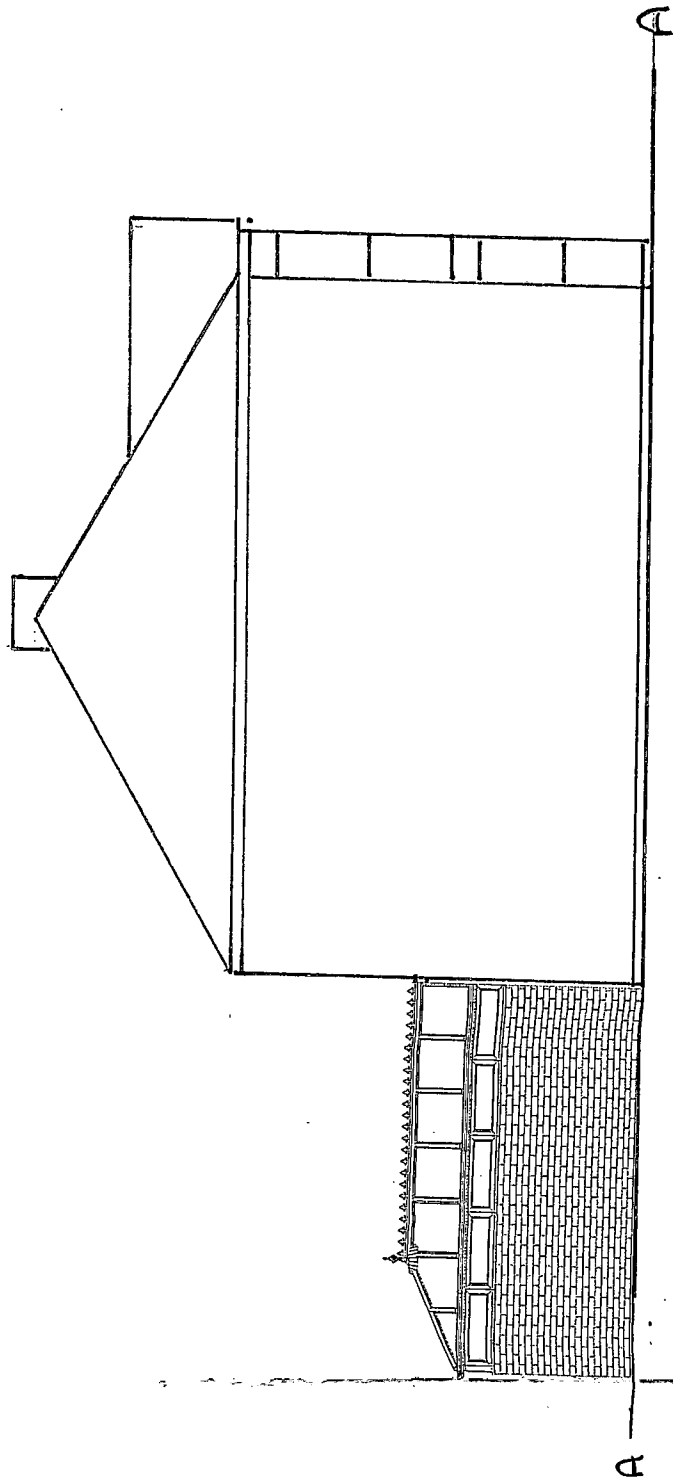
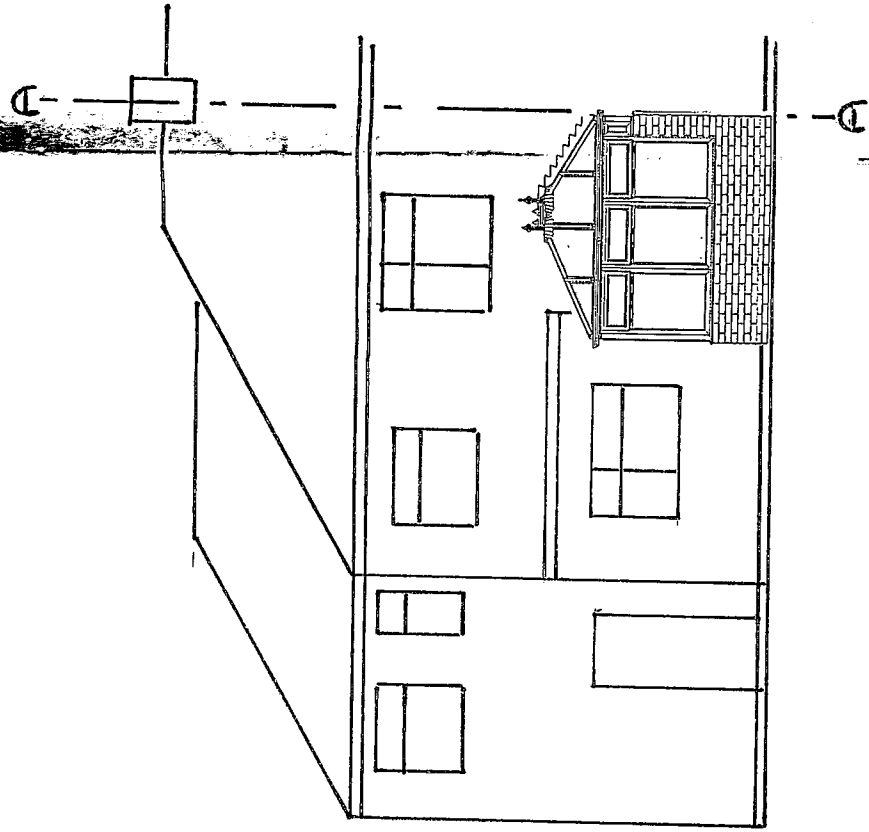


PROPOSED ELEVATIONS
A3 PAPER SIZE
SHEET 2

ARUN DISTRICT COUNCIL			
No.	44	310	08

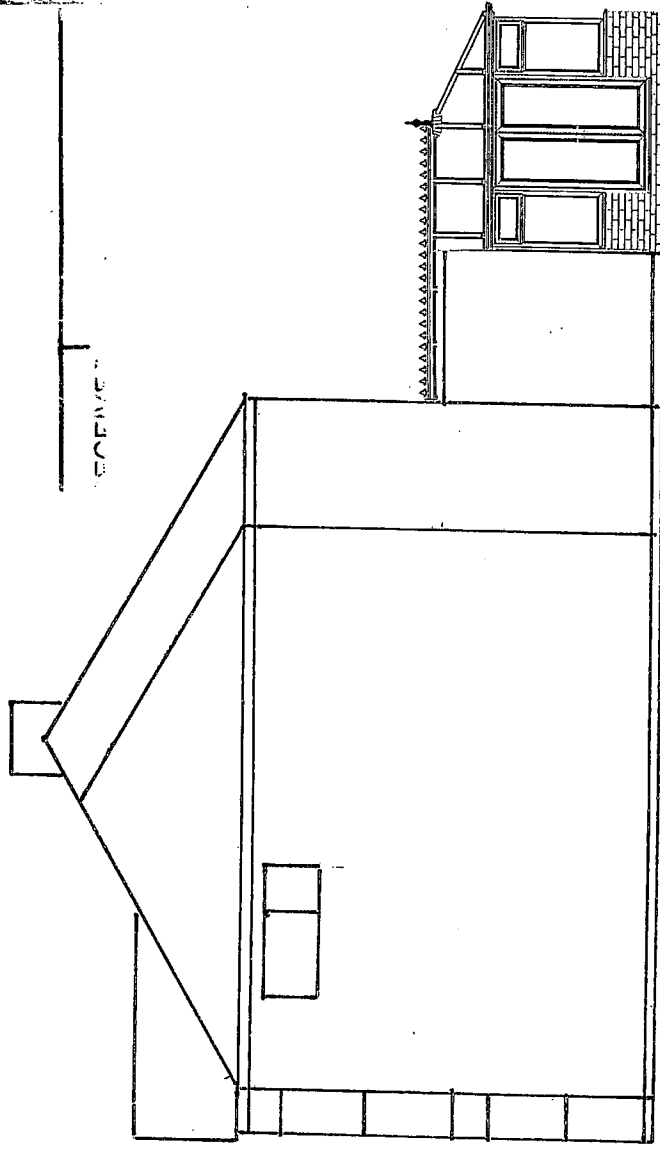

PROPOSED CONSERVATORY
FOR MR & MRS NALLY/
61 CORNWALL ROAD
LITTLEHAMPTON
WEST SUSSEX
BN17 6EQ

SCALE 1:100

0m 1 2 3 4 5m

OCTOBER 2008