


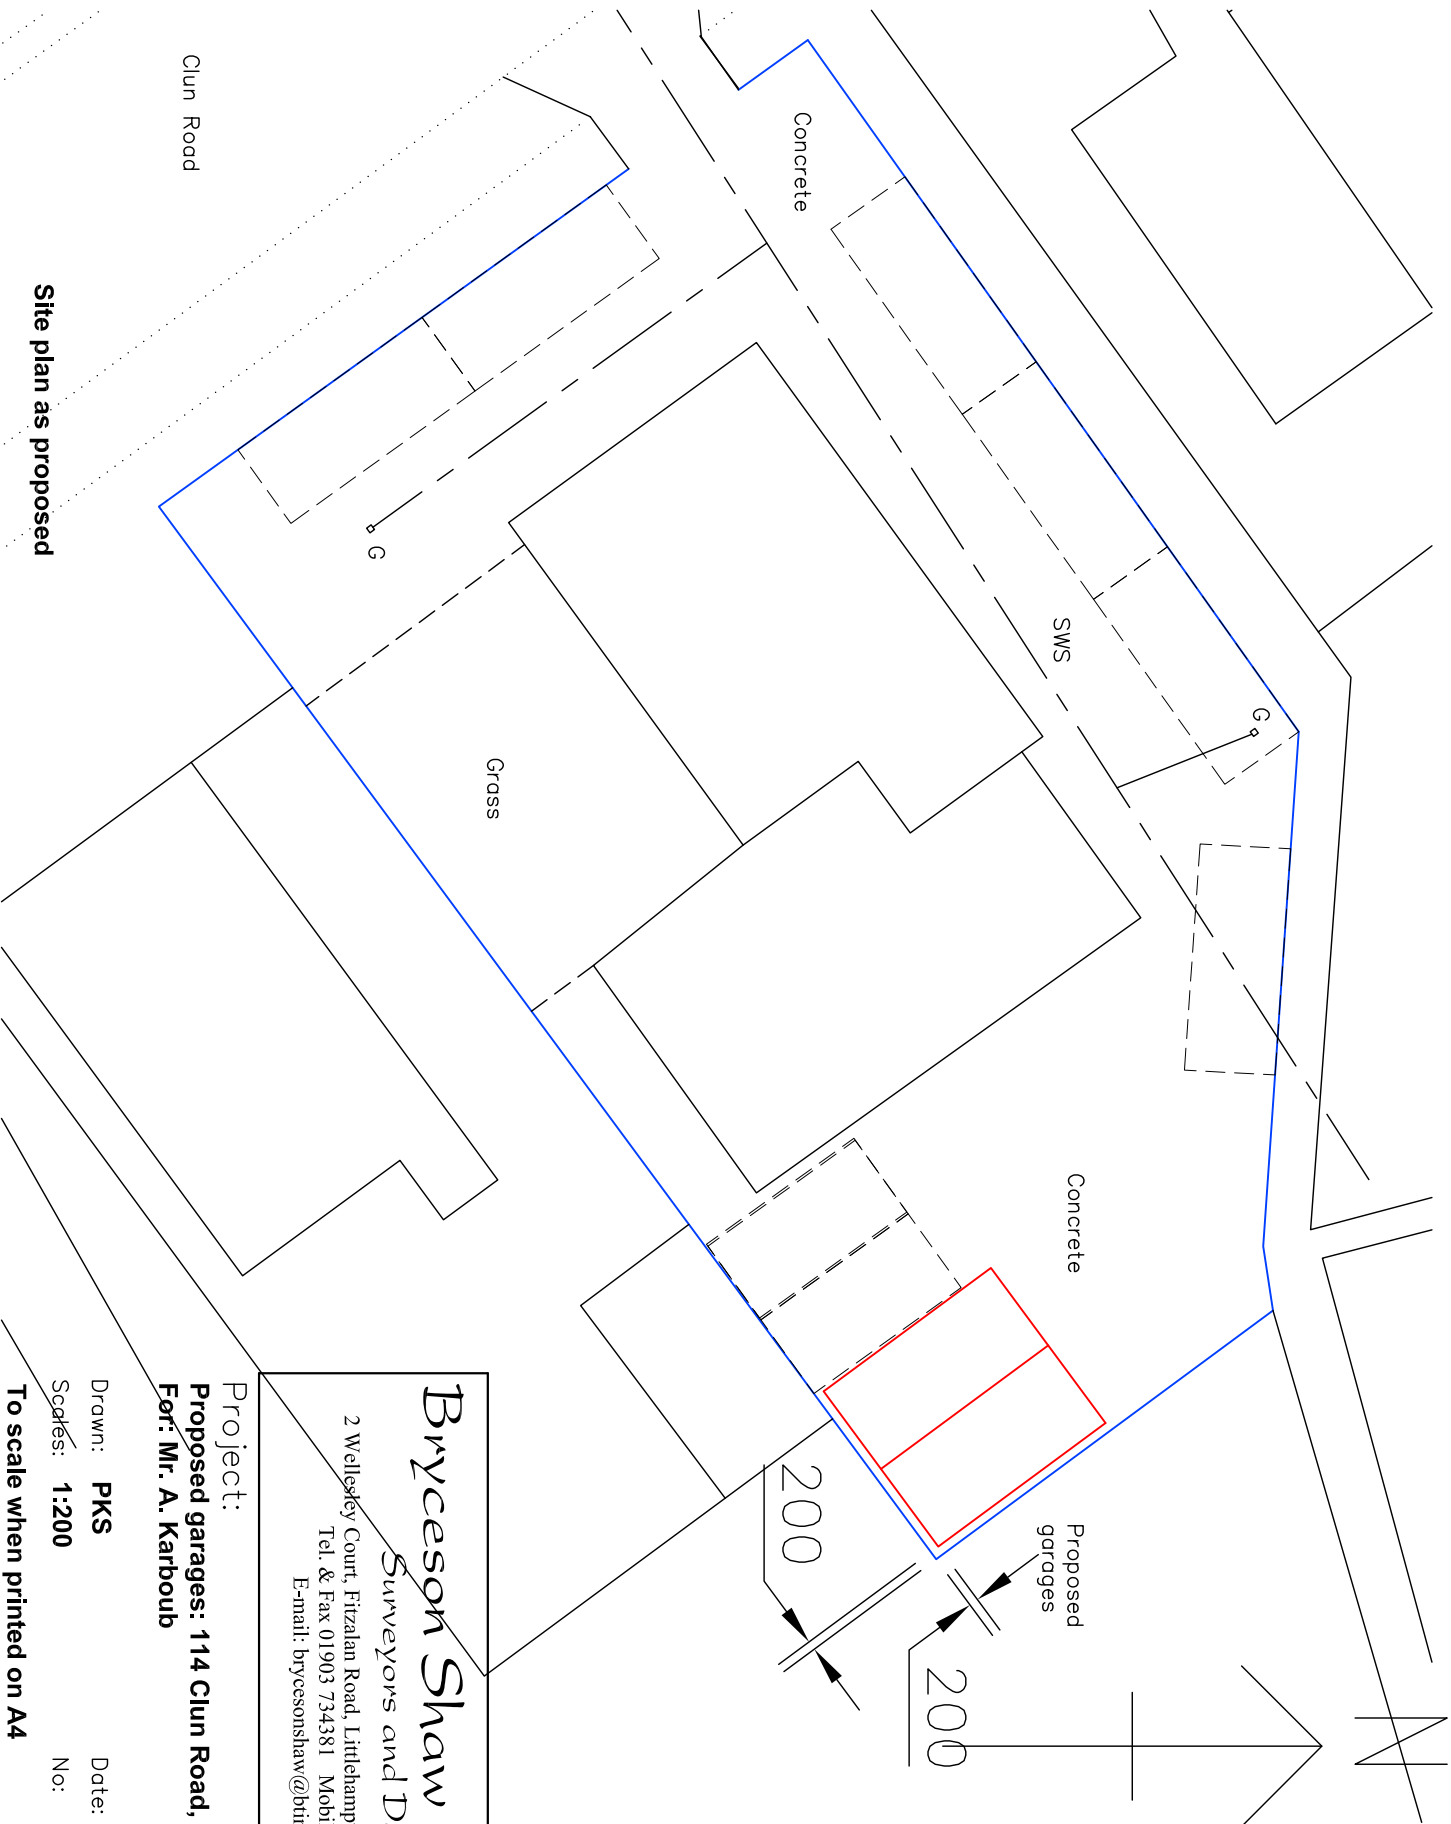

Bryceson Shaw Associates
Surveyors and Designers
2 Wellesley Court, Fitzalan Road, Littlehampton, West Sussex BN17 5JW
Tel. & Fax 01903 734381 Mobile: 07889 651301
E-mail: brycesonshaw@bntinternet.com

Project:
Proposed garages: 114 Clun Road, Littlehampton BN17 7ER
For: Mr. A. Karboub

Drawn: PKS **Date: October 2013**
Scales: 1:200 **No: 920/01/12**
To scale when printed on A4