



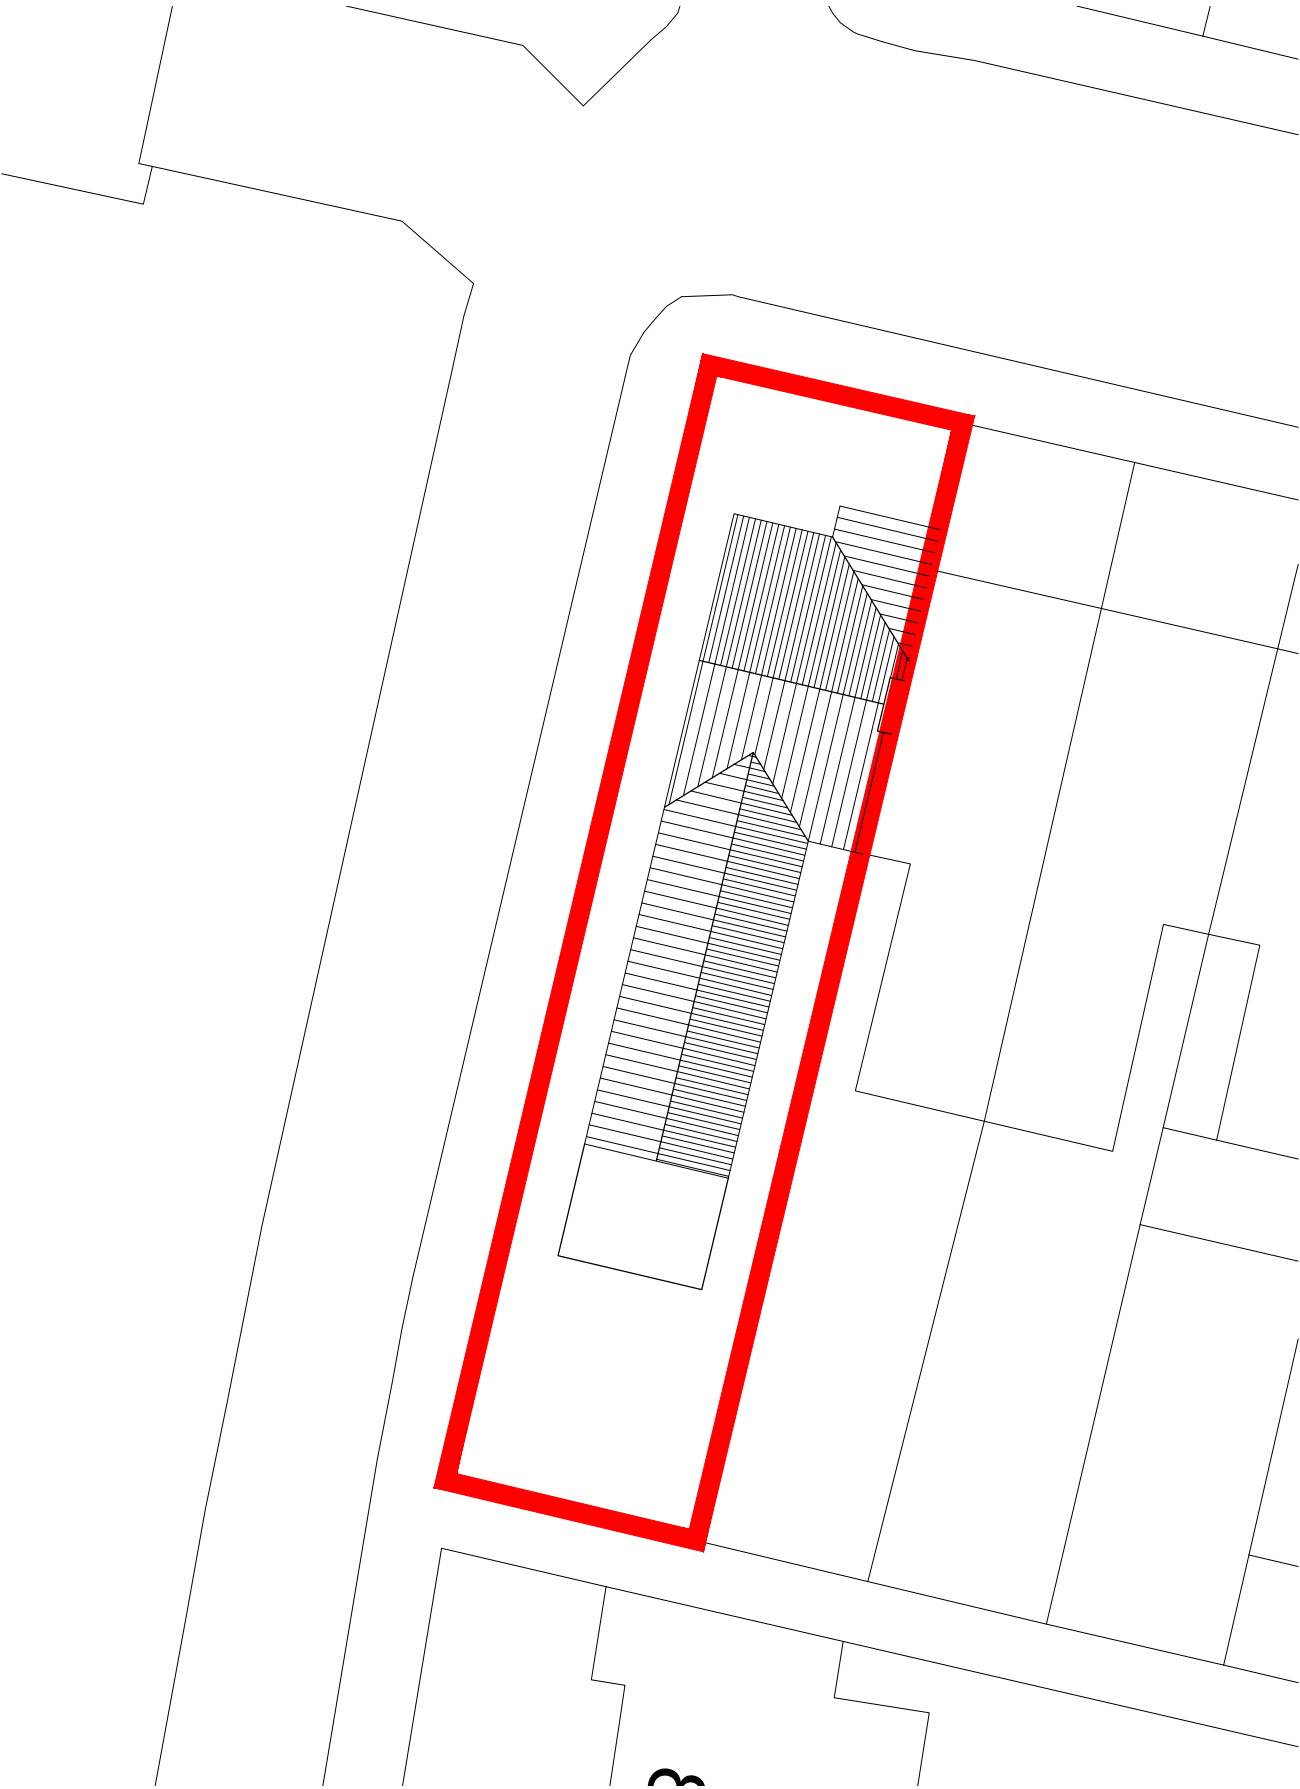

Existing Block Plan

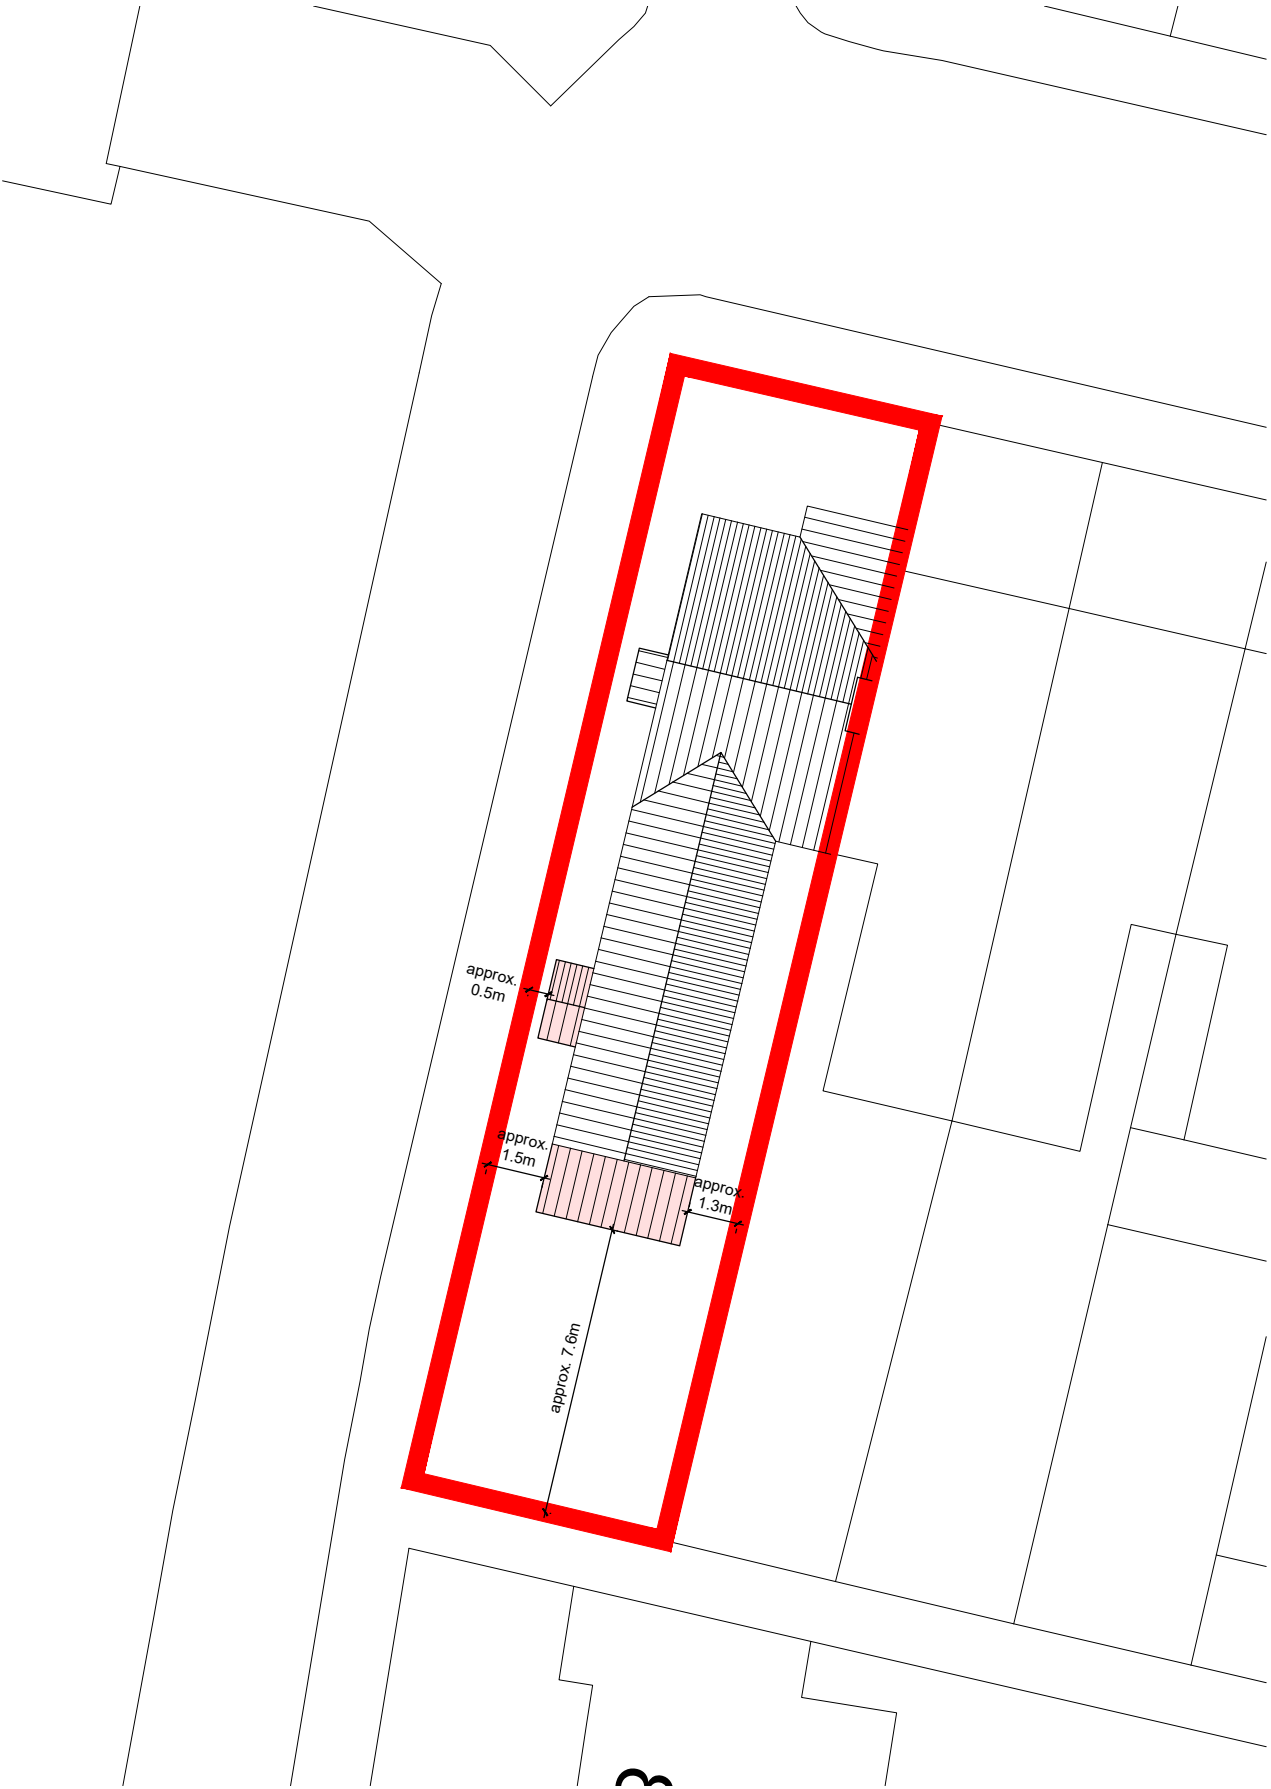

Proposed Block Plan

Proposed Extensions

Emma Pinder Architects Ltd		Client's Name	Job Title	Drawing Title	Scale	Drawn	Checked	Date	Status	Rev	Date	Revision Details	Dr	Ch
2 Oak Tree Lane, Chichester West Sussex, PO20 3GU T 07809 621606 E epinder@epinderarchitects.co.uk		REMS Property Ltd	93 East Ham Road, Littlehampton	Existing & Proposed Block Plan	1:200@A3	EP	GP	25.11.16	FOR APPROVAL	0011	01			