
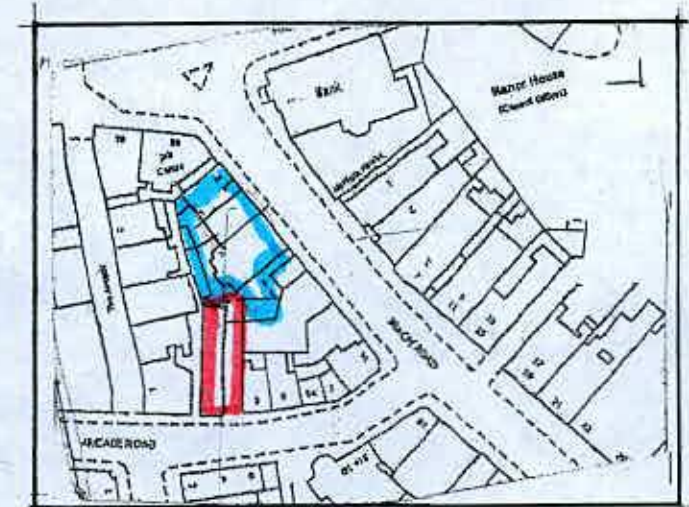
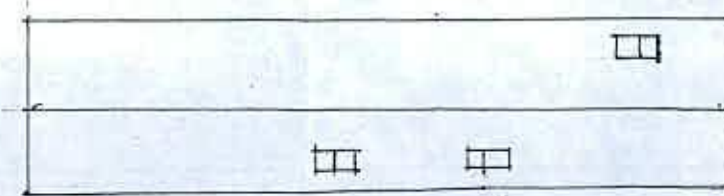
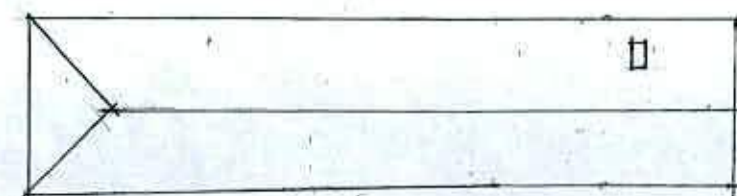
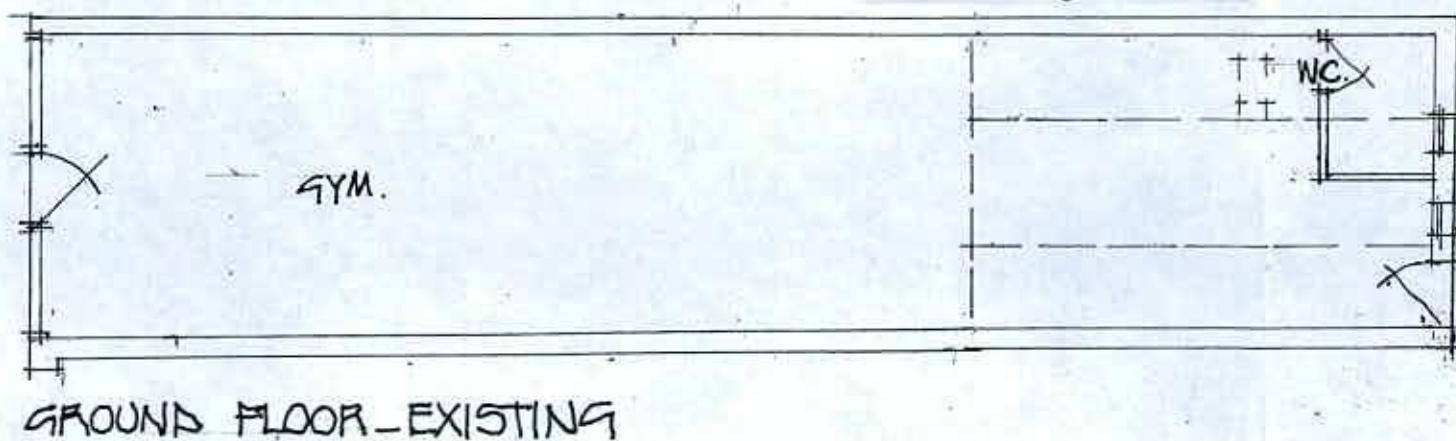
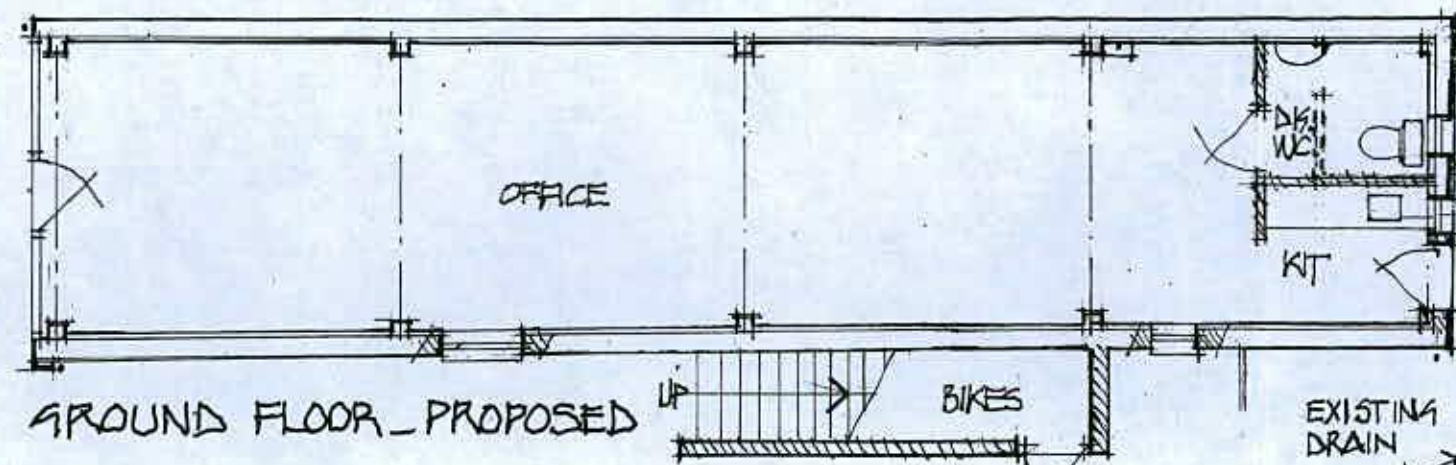


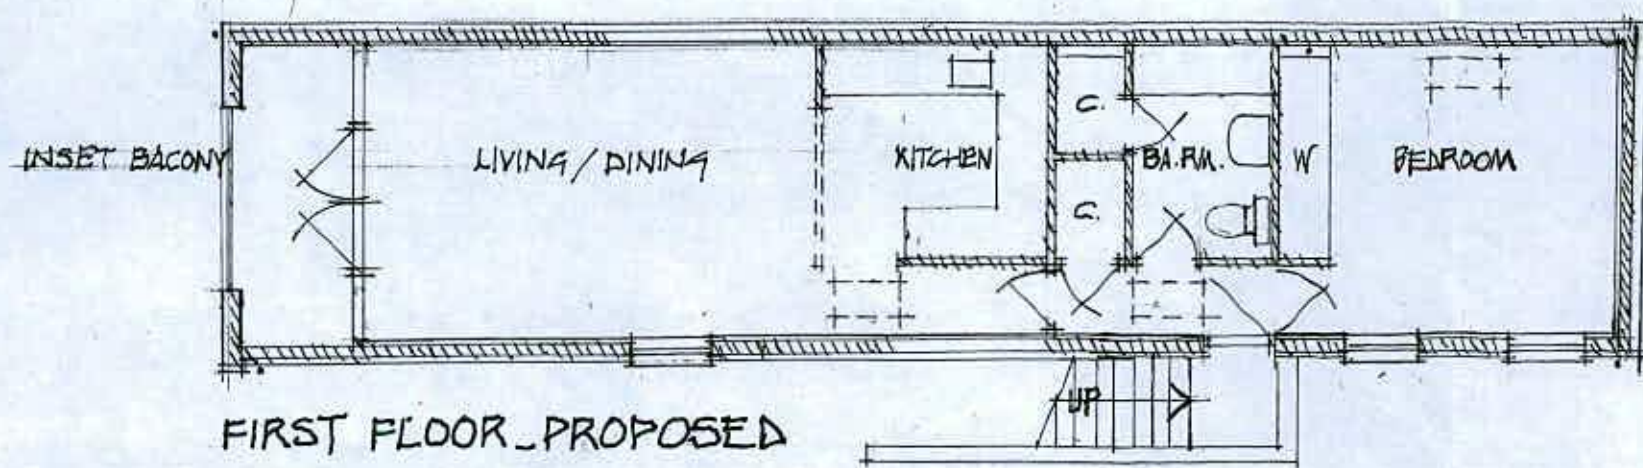

PROPOSED ALTERATIONS + EXTENSION / PLANS EXISTING + PROPOSED
1 ARCADE ROAD, LITTLEHAMPTON, SUSSEX,

SCALE / 1:100 + 1:500 + 1:1250 @ A3

DATE / 02.10.2018

DWG. NO / 021018/TP.01

GRAHAM NICOLLS LTD. LTD. BUILDING DESIGN + TECHNOLOGY

M: 07990 522709