
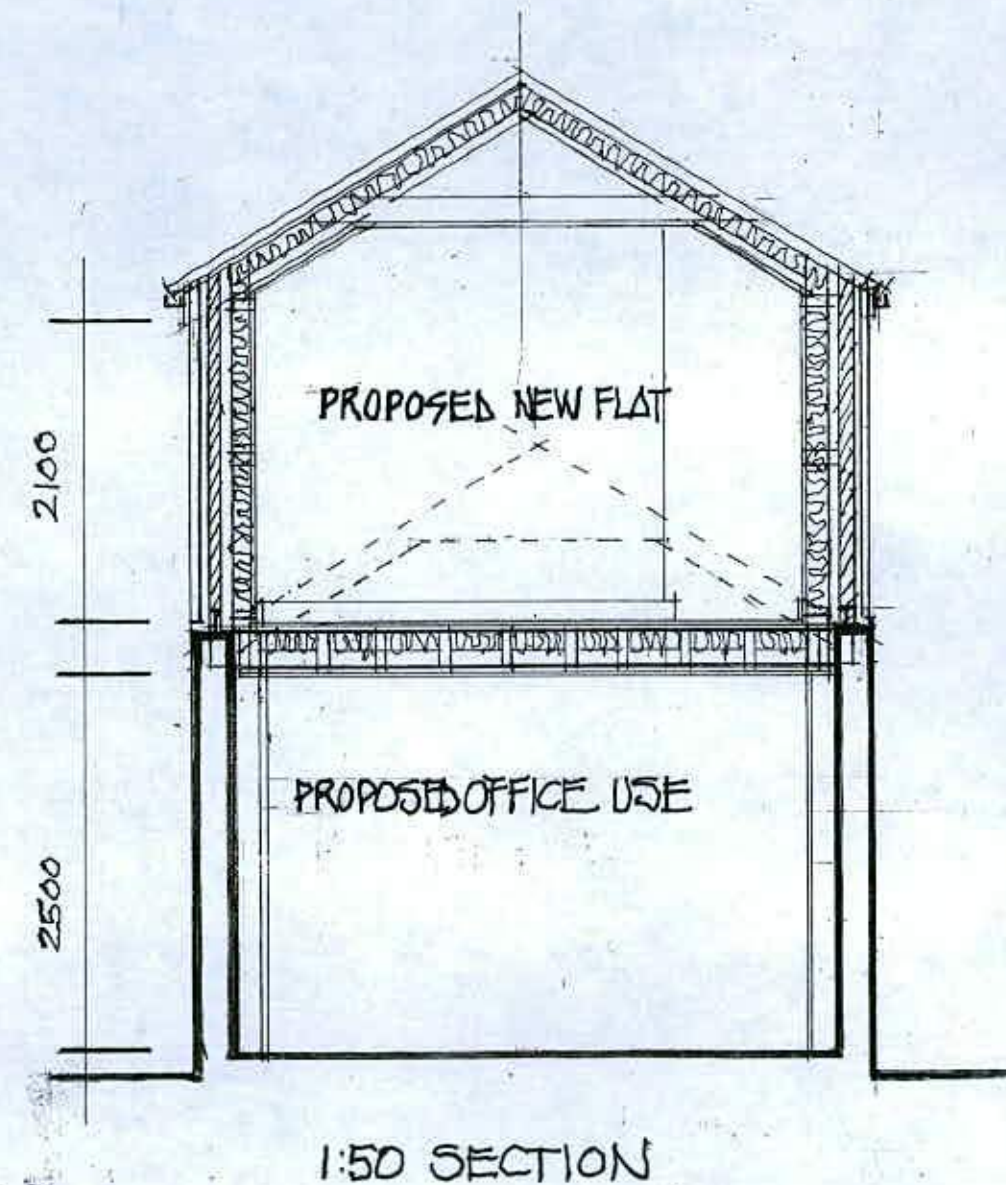
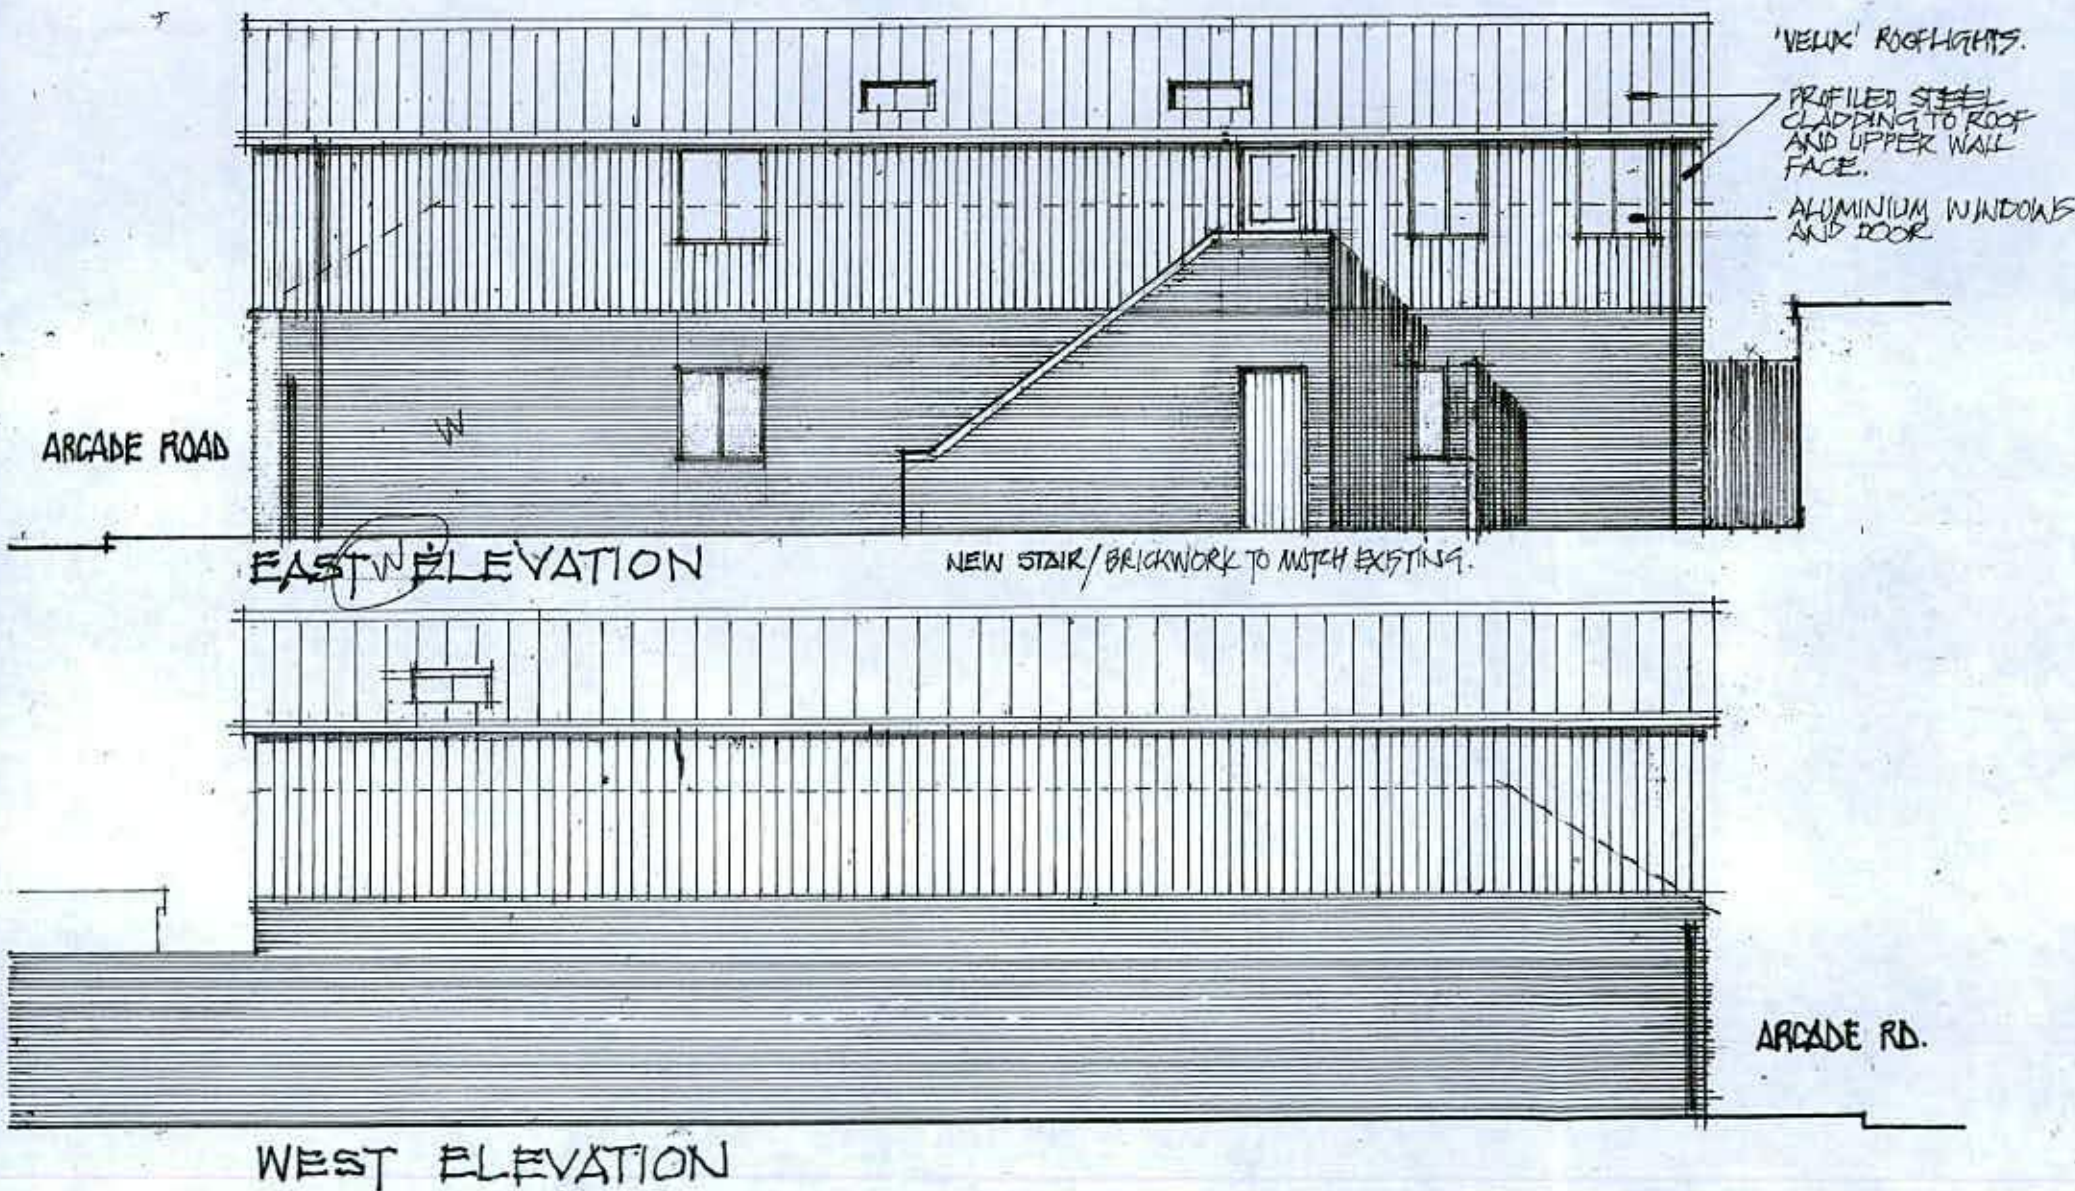
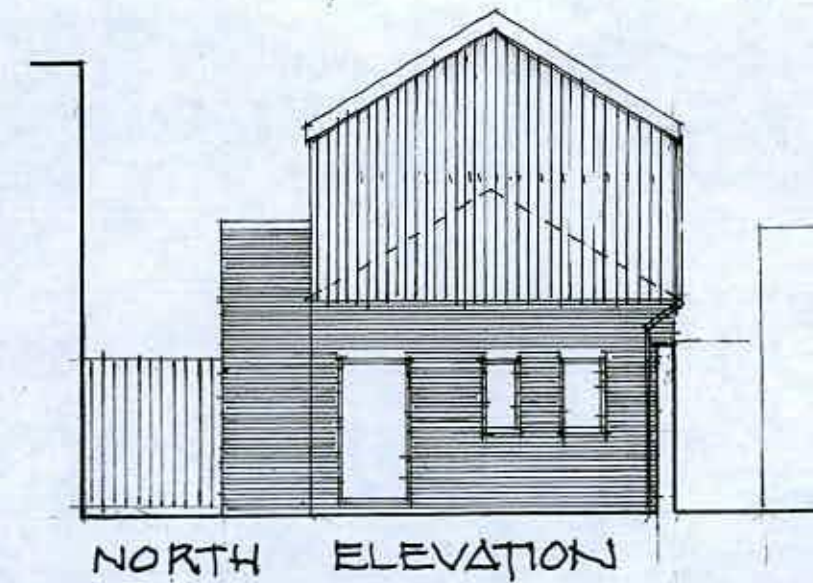


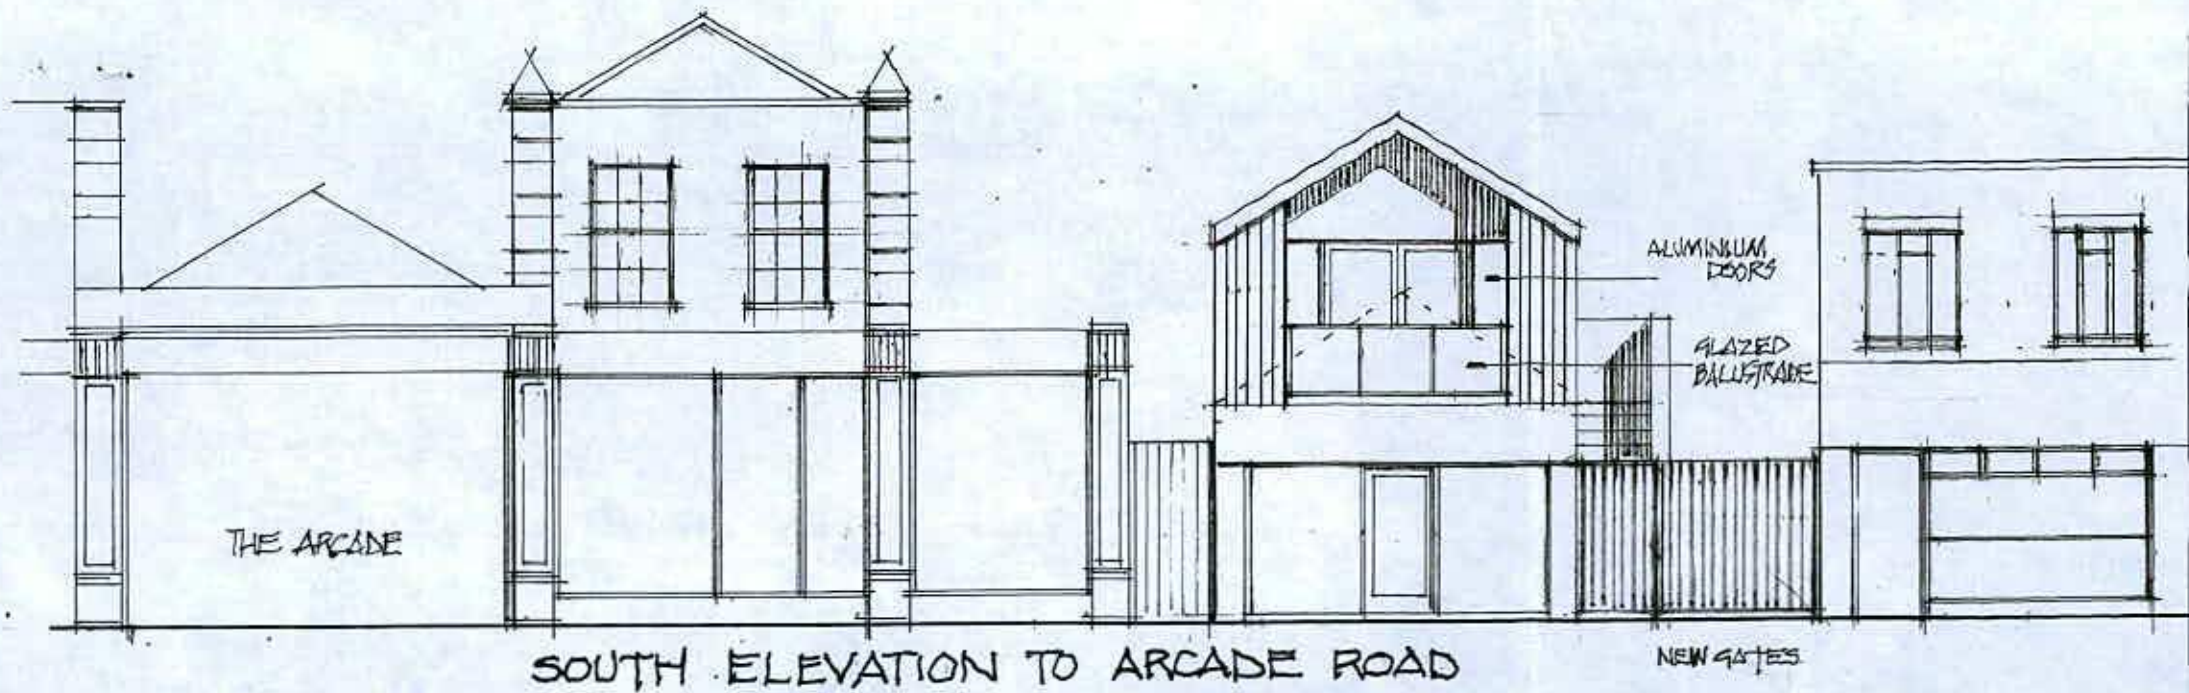

PROPOSED ALTERATIONS + EXTENSION / ELEVATIONS AS PROPOSED

1 ARCADE ROAD, LITTLEHAMPTON, SUSSEX

GRAHAM NICOLLS LTD. BUILDING DESIGN + TECHNOLOGY

M:07990 522709

SCALE / 1:100 + 1:50 @ A3

DATE / 06.10.2018

DWG. NO / 021018 / TP.02