
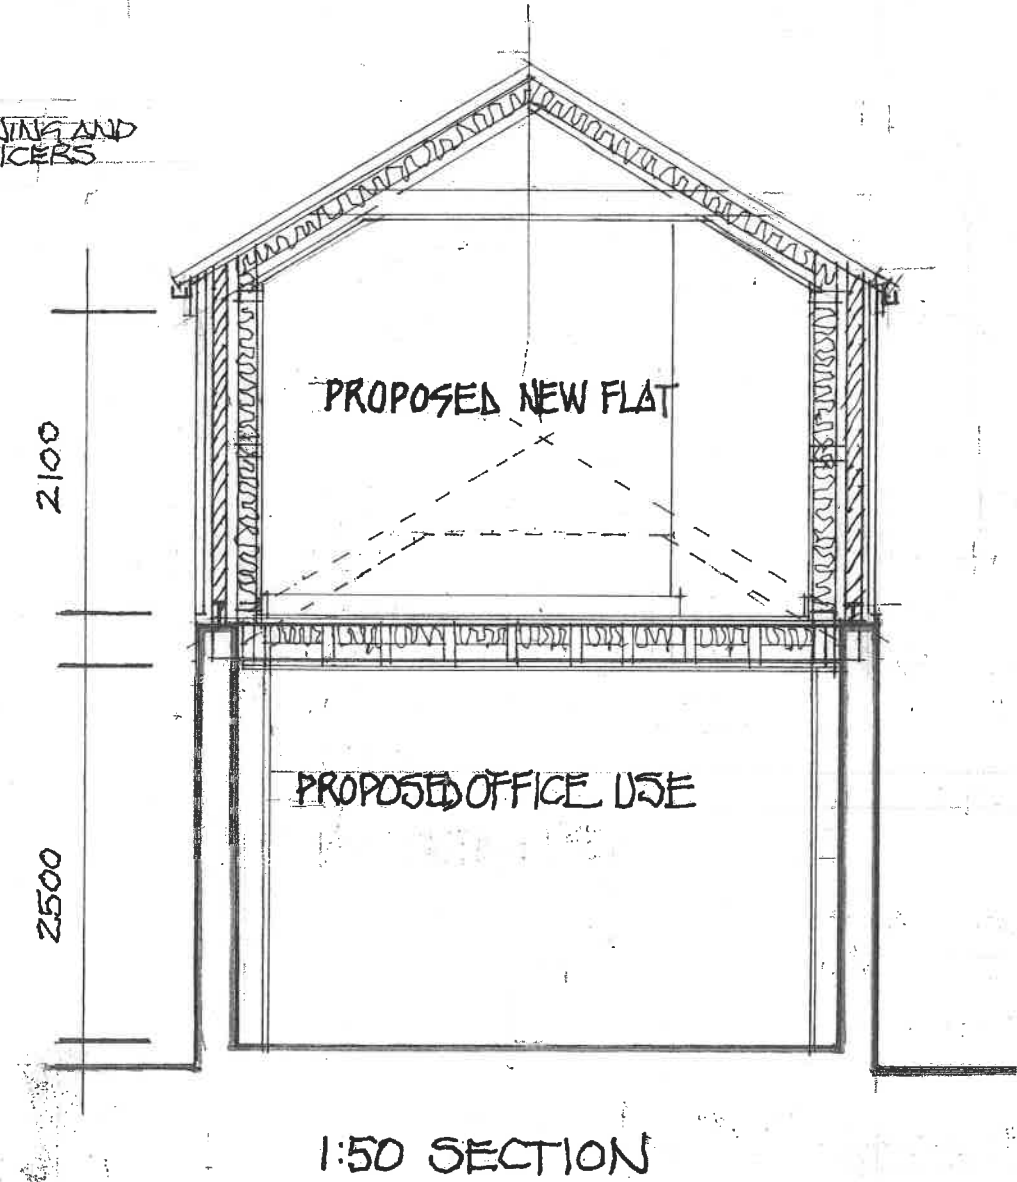
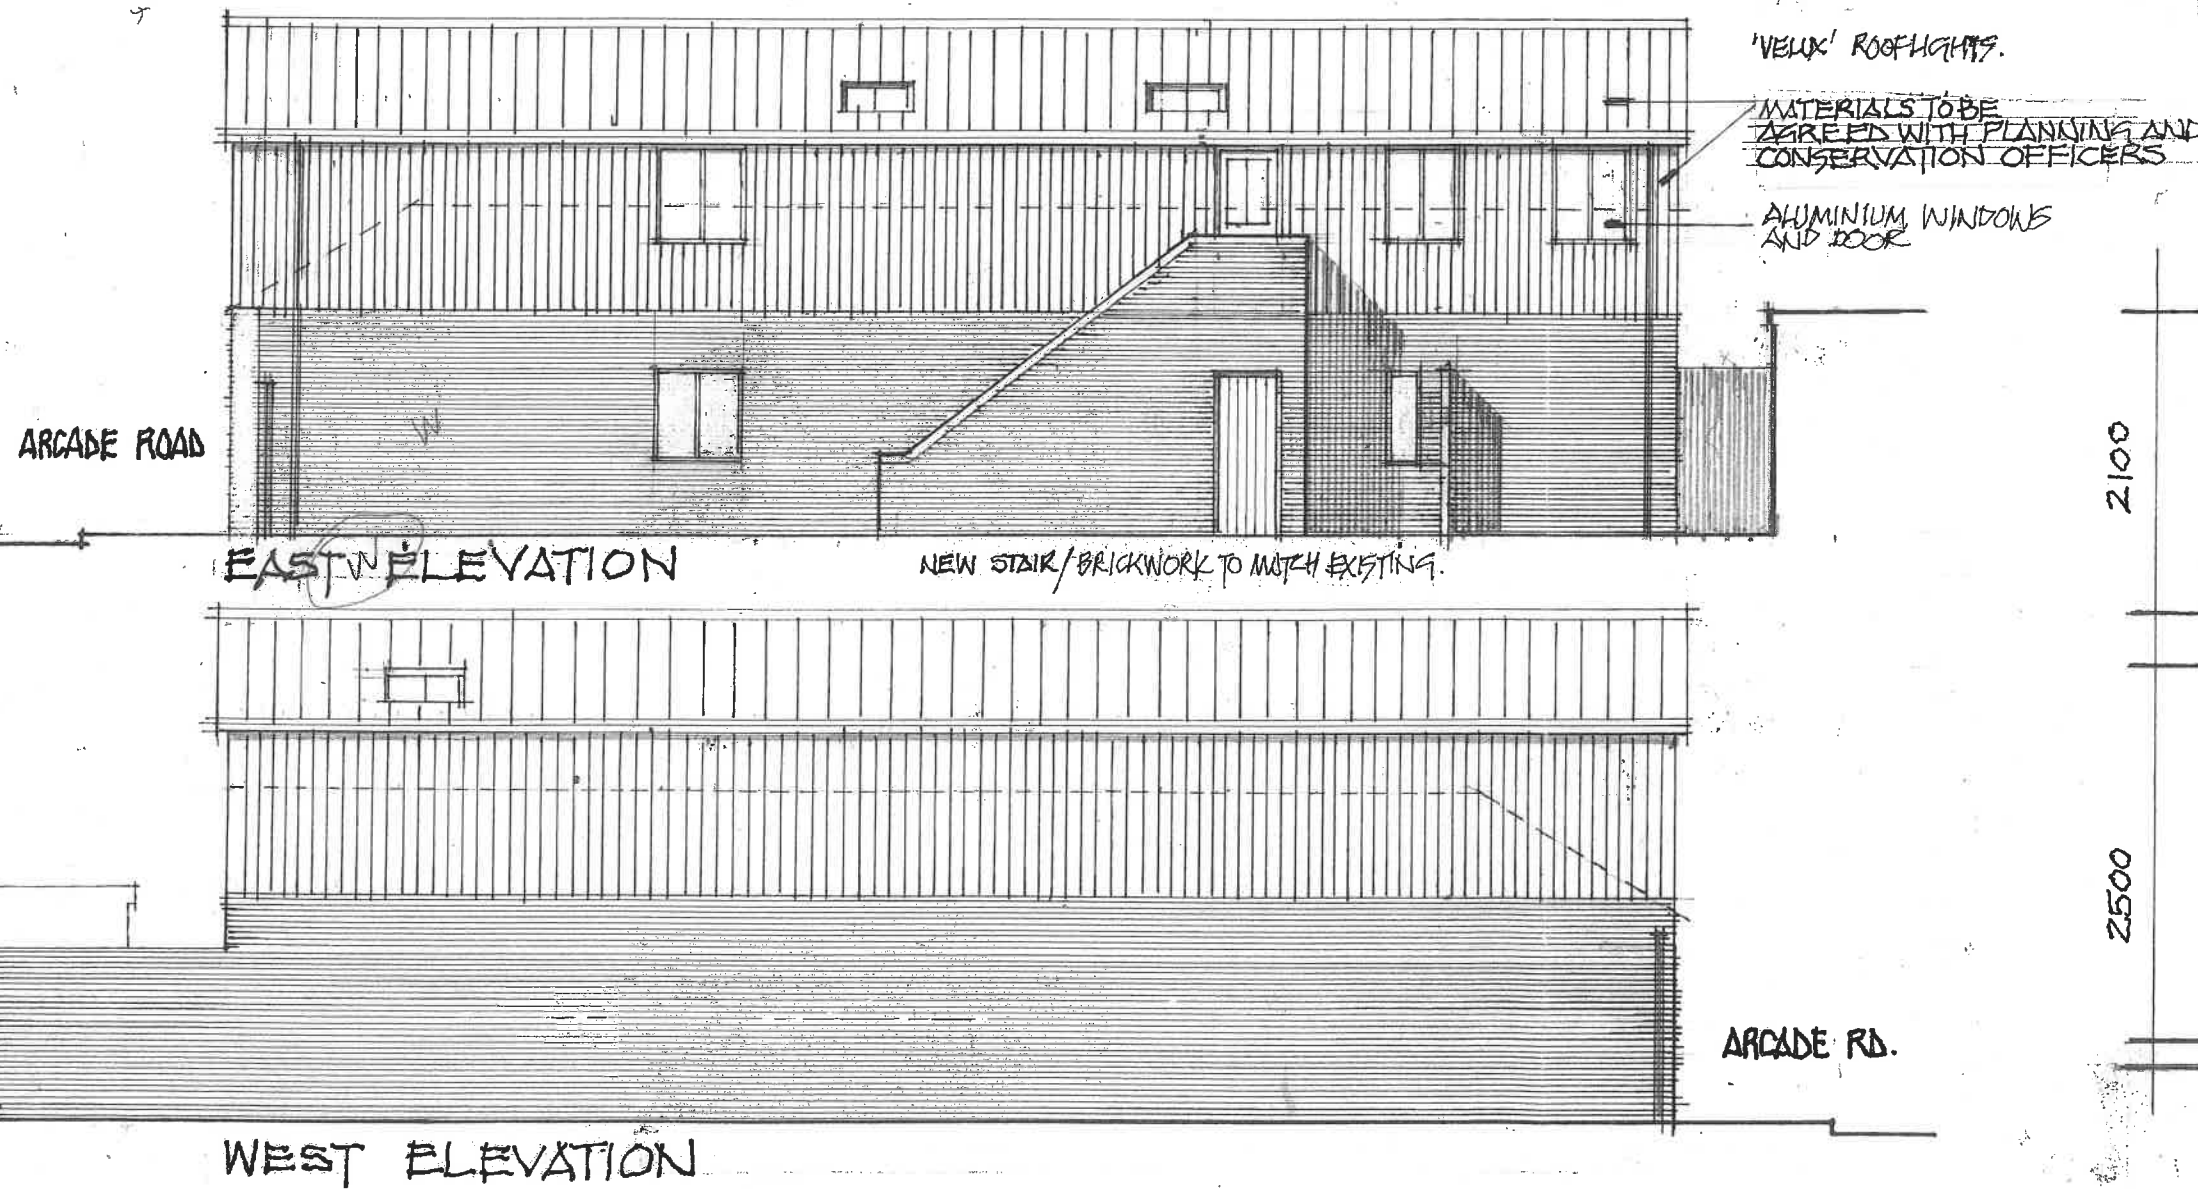


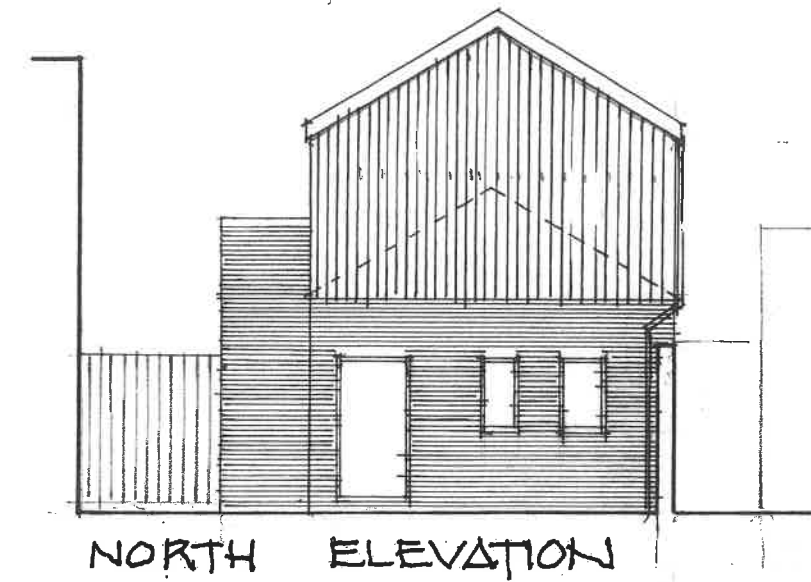

PROPOSED ALTERATIONS + EXTENSION / ELEVATIONS AS PROPOSED
 1 ARCADE ROAD, LITTLEHAMPTON, SUSSEX
 GRAHAM NICOLLS LTD. BUILDING DESIGN + TECHNOLOGY
 M: 07990 522709

SCALE / 1:100 + 1:50 @ A3
 DATE / 06.10.2018
 DWG. NO / 021018 / TP.02'A