



PROPOSED ELEVATIONS 1:100@A3

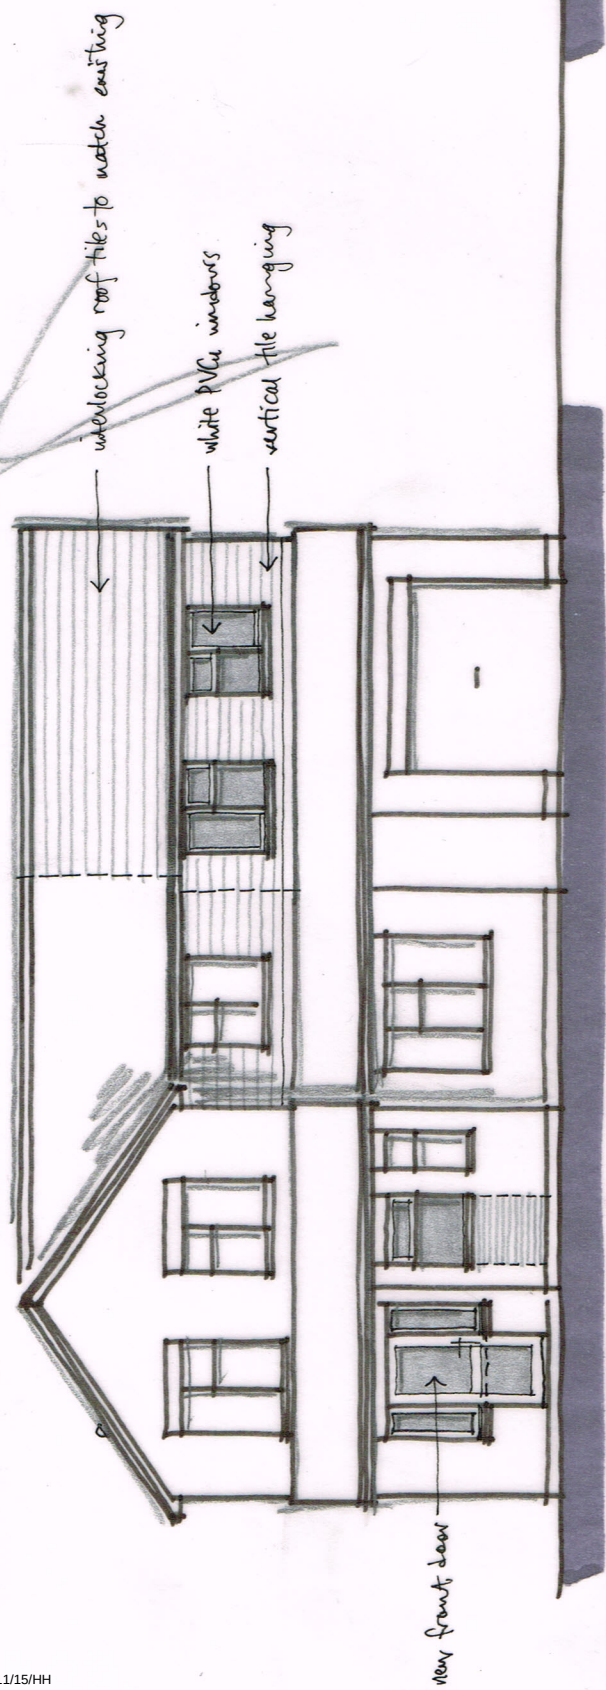


FRONT


0 1 2 3 4 5 metres

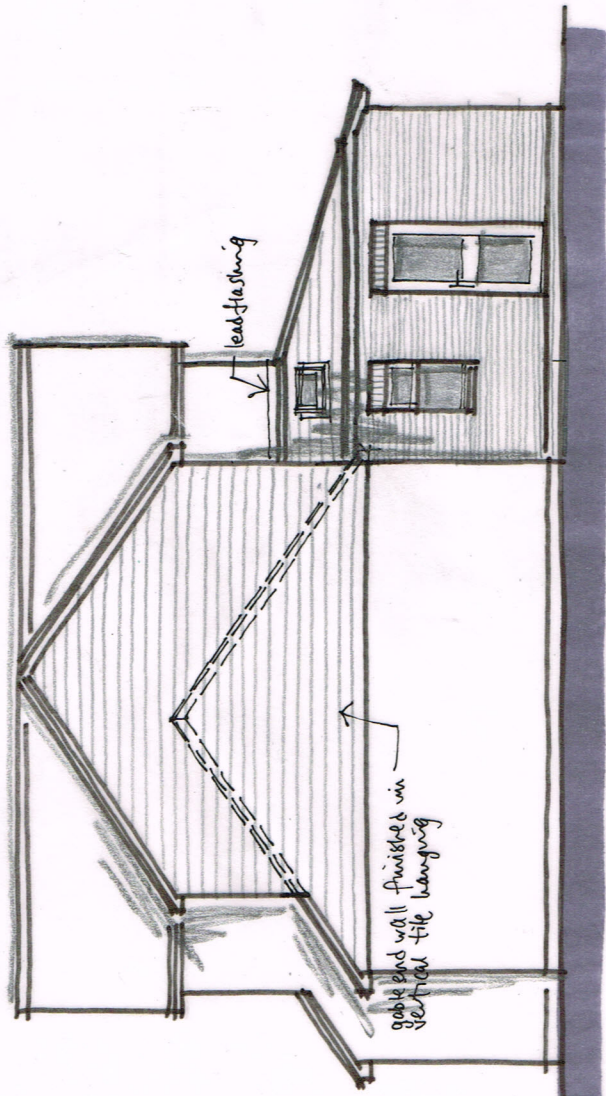

SIDE

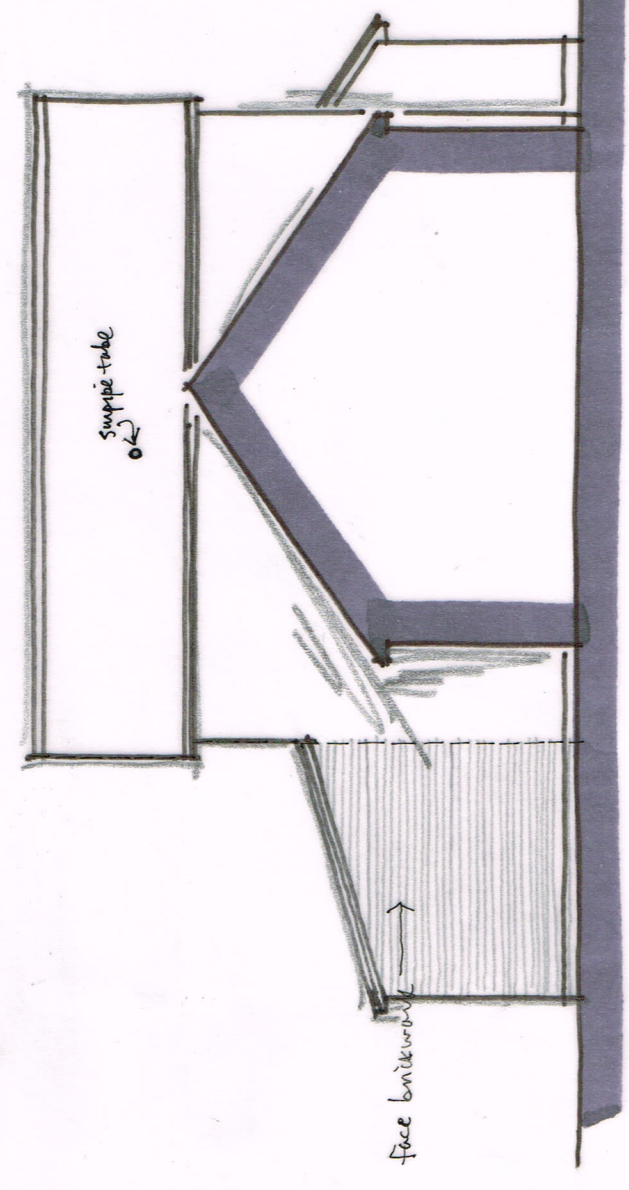

SIDE

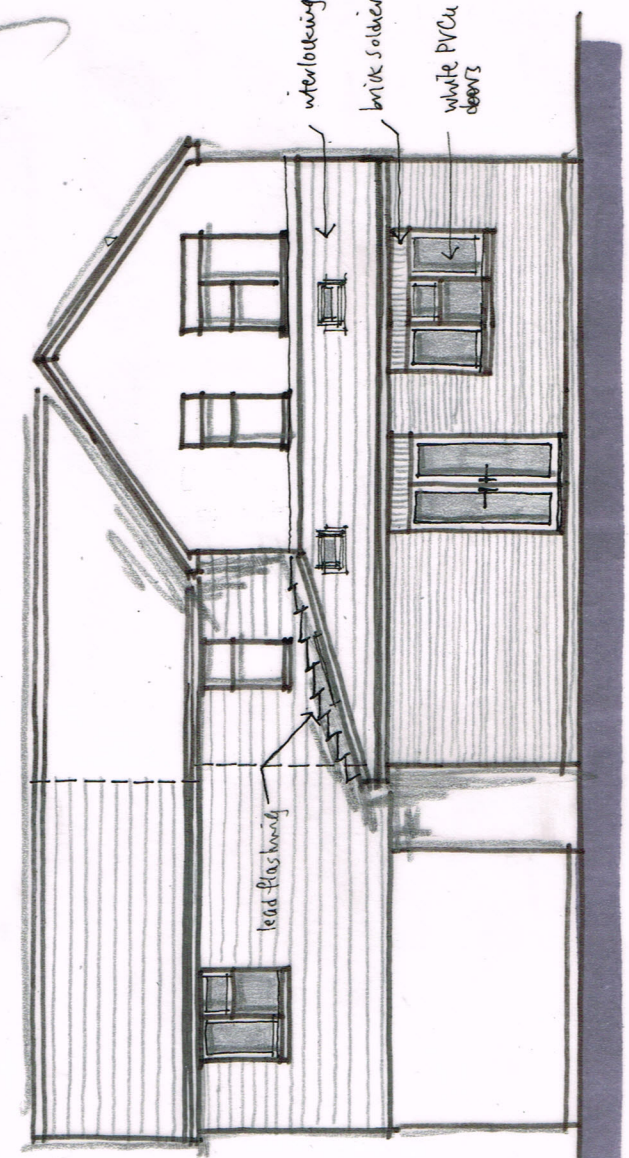

REAR

B- 1st floor rear extension omitted, 1st floor side extension added 24/9/15
 Revisions A - minor revisions to elevations 28/4/15

6 CARVEL WAY, LITTLEHAMPTON

Proposals 04 B

April 2015