

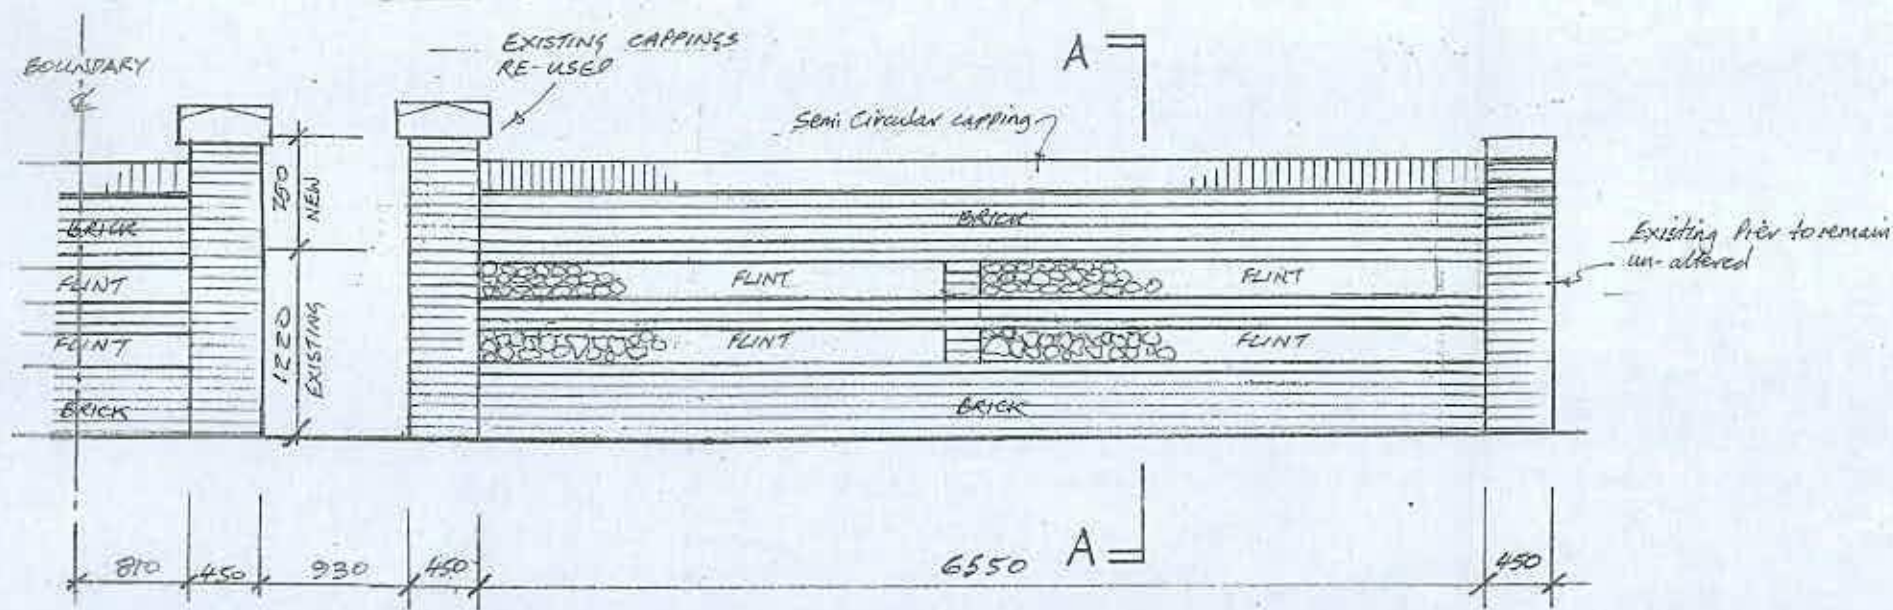
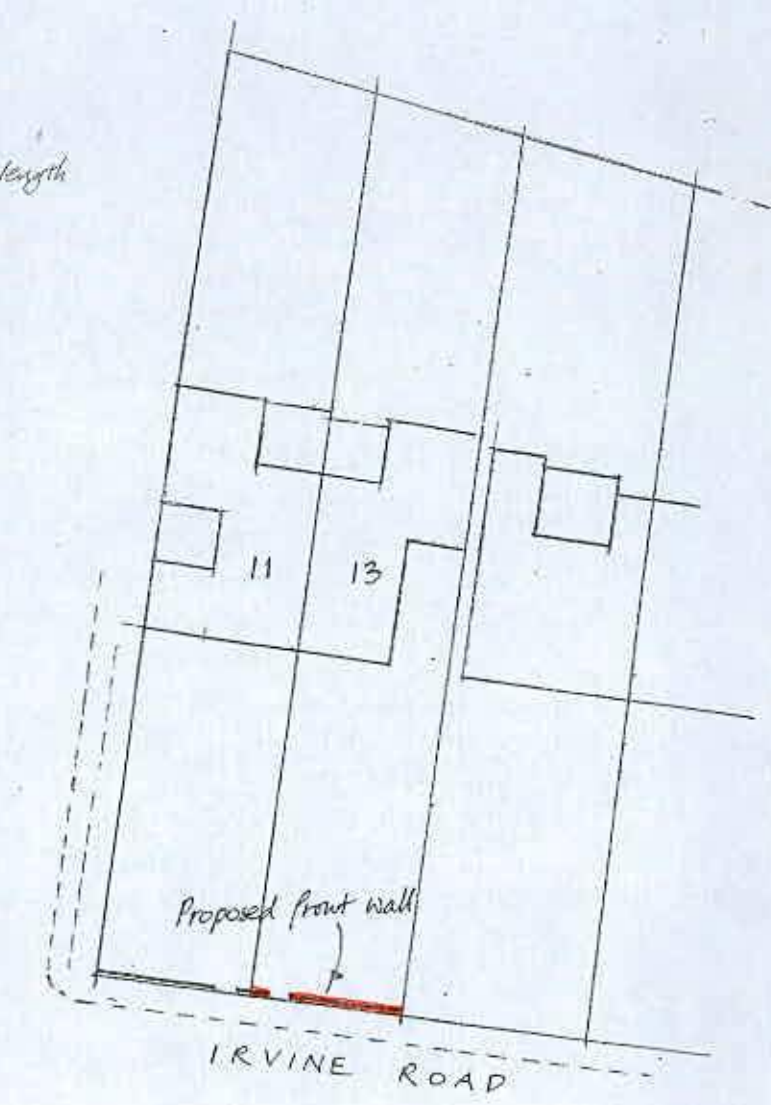


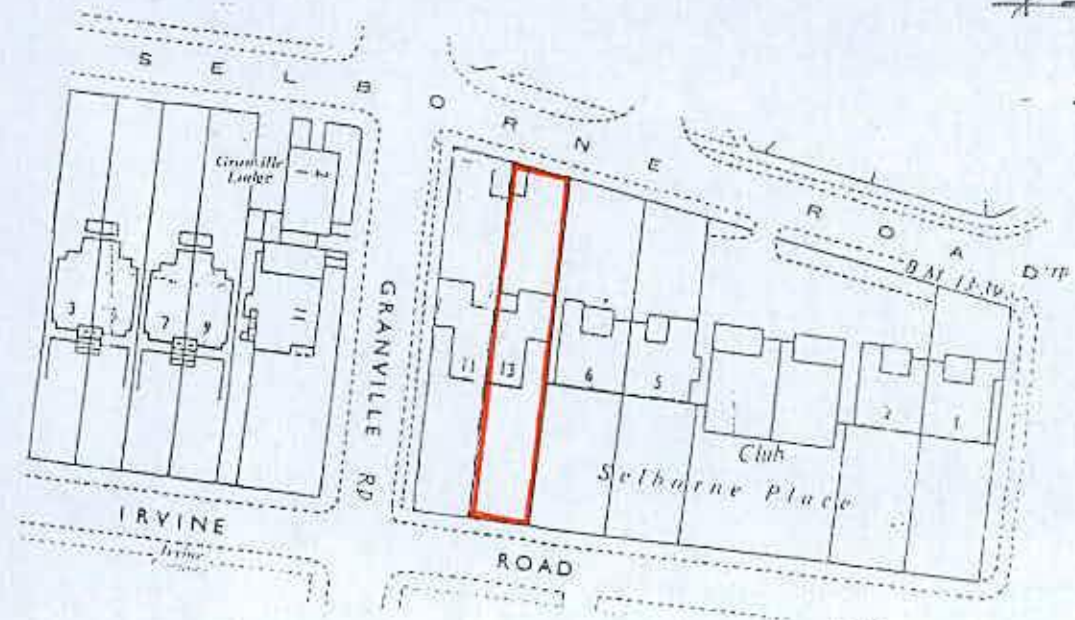

SPECIFICATION

- Raise the existing facing brick piers by 10no courses and reinstate the existing stone cappings.
- Remove the existing semi-circular brick cappings from the top of the wall to provide a level surface and erect flint panels and brickwork as detailed to match existing.
- Construct a new brick pier at mid length of the wall and to be tied into the existing wall. New work to be bonded into the pier.
- Lay 40mm terracotta tiles and reinstate the existing semi-circular brick cappings to the top of the wall or new if the existing cannot be salvaged.

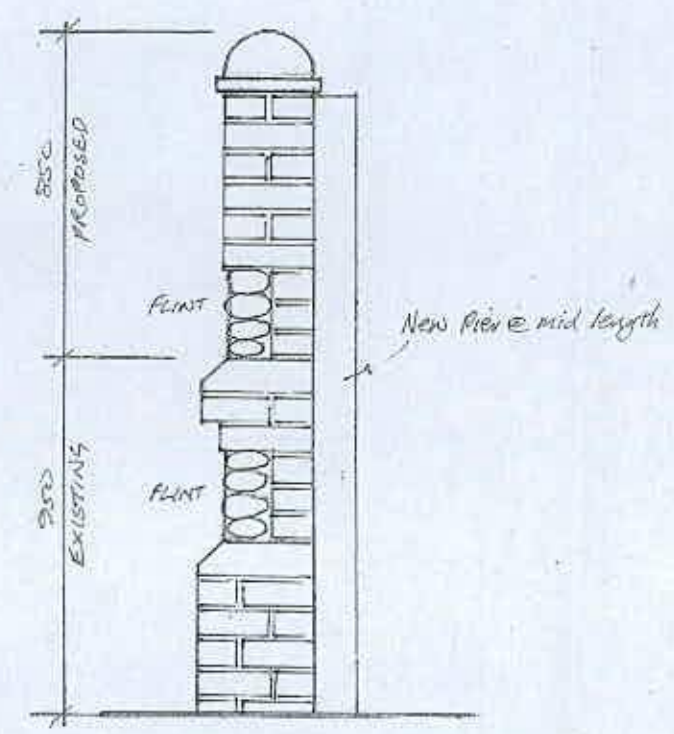

A Elevation revised to show full extent of wall 13/11/2014

REVISIONS

M.J.J. TANNER

SOUTH HAMBYE
16 NORTH LANE
EAST PRESTON
WEST SUSSEX BN16 1DA
TEL/FAX: 01903 774211

13 IRVINE ROAD
LITTLEHAMPTON
BN17 5LB

NEW WALL TO FRONT
BOUNDARY

DATE SEPT 2014

SCALE 1:50, 1:20

DRG No 945-2 A