

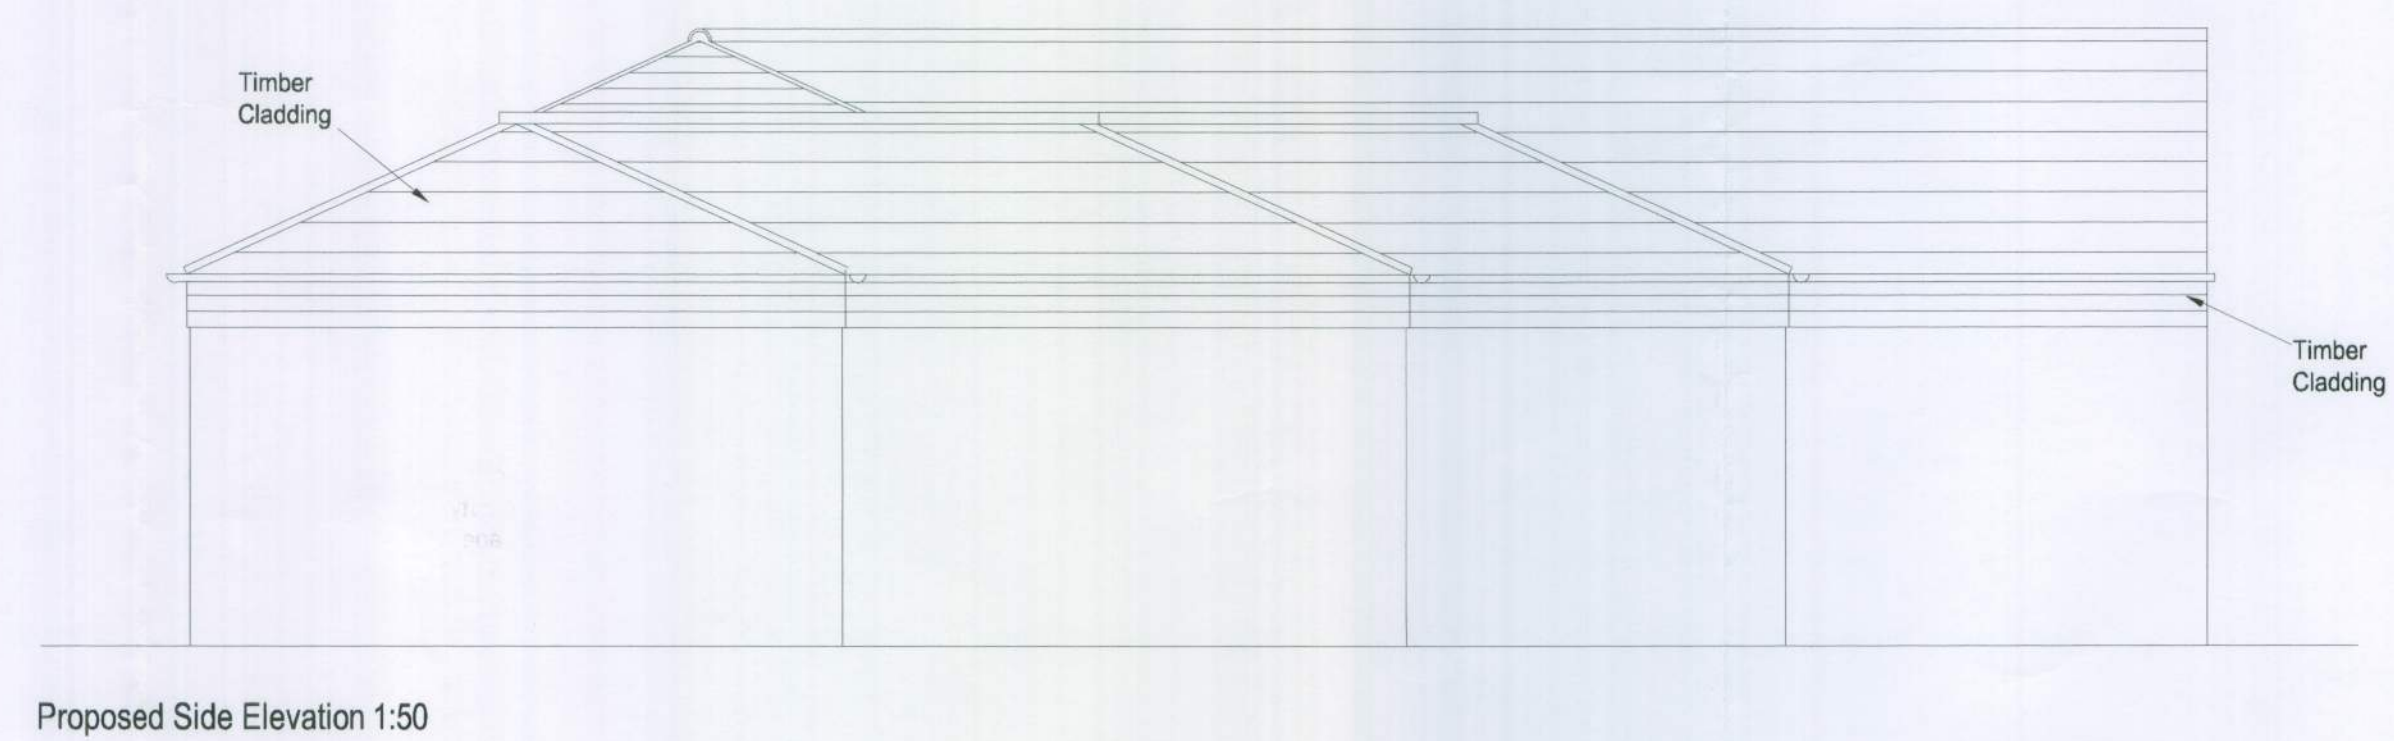
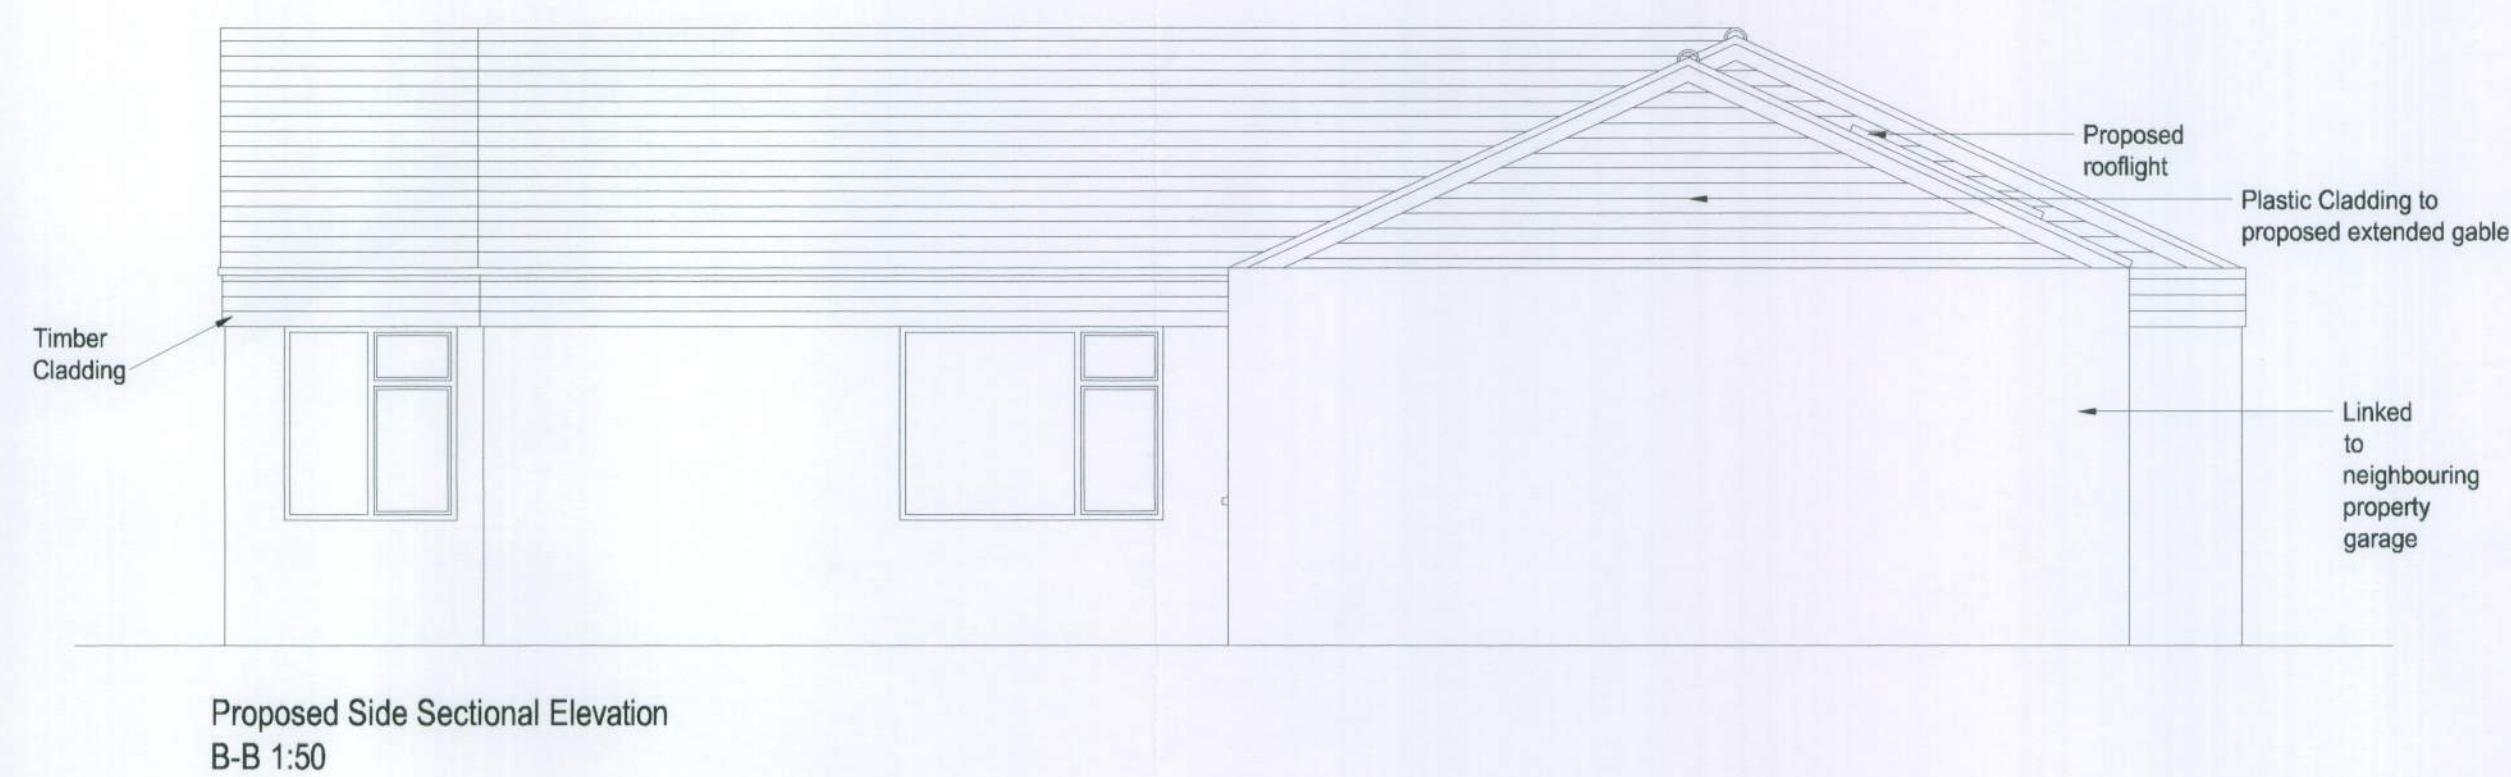
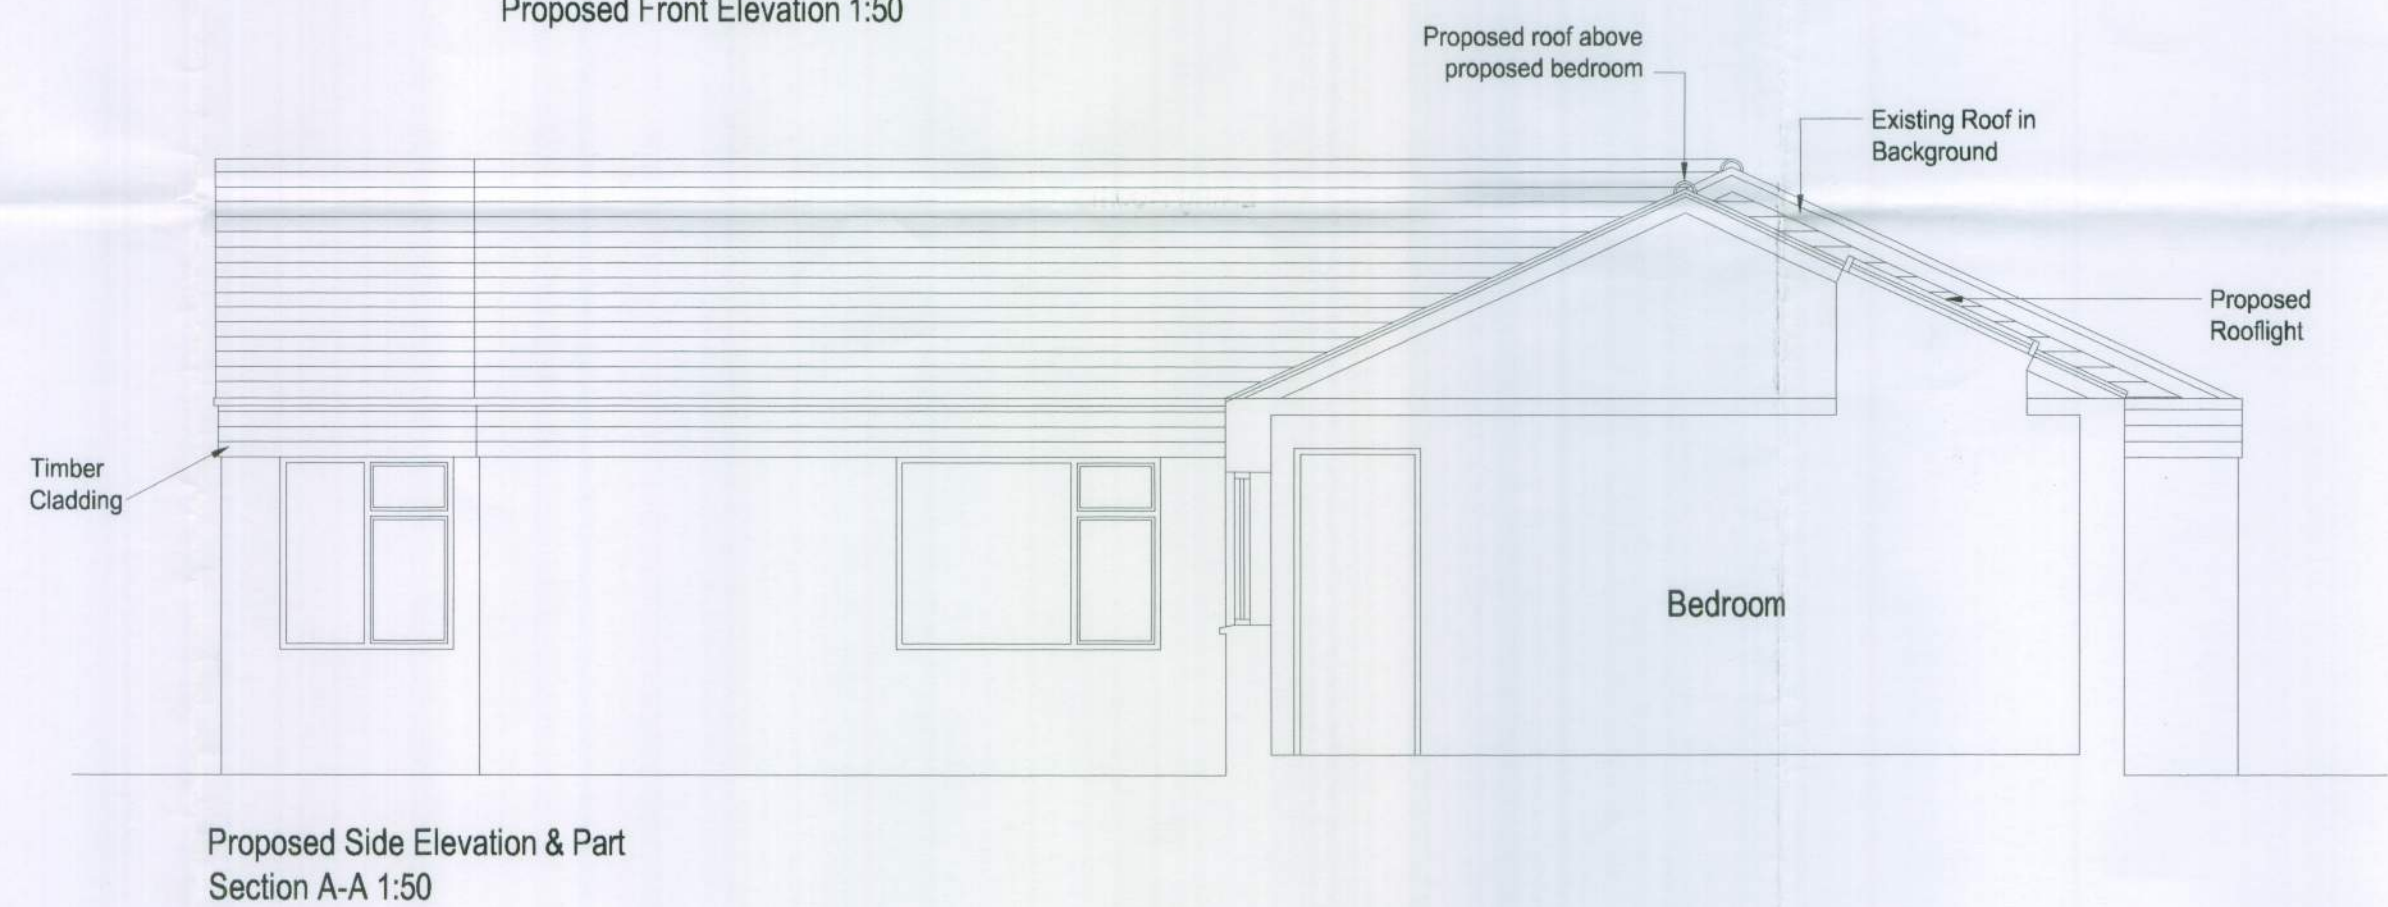
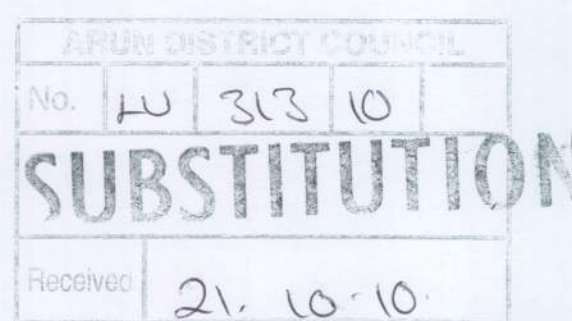
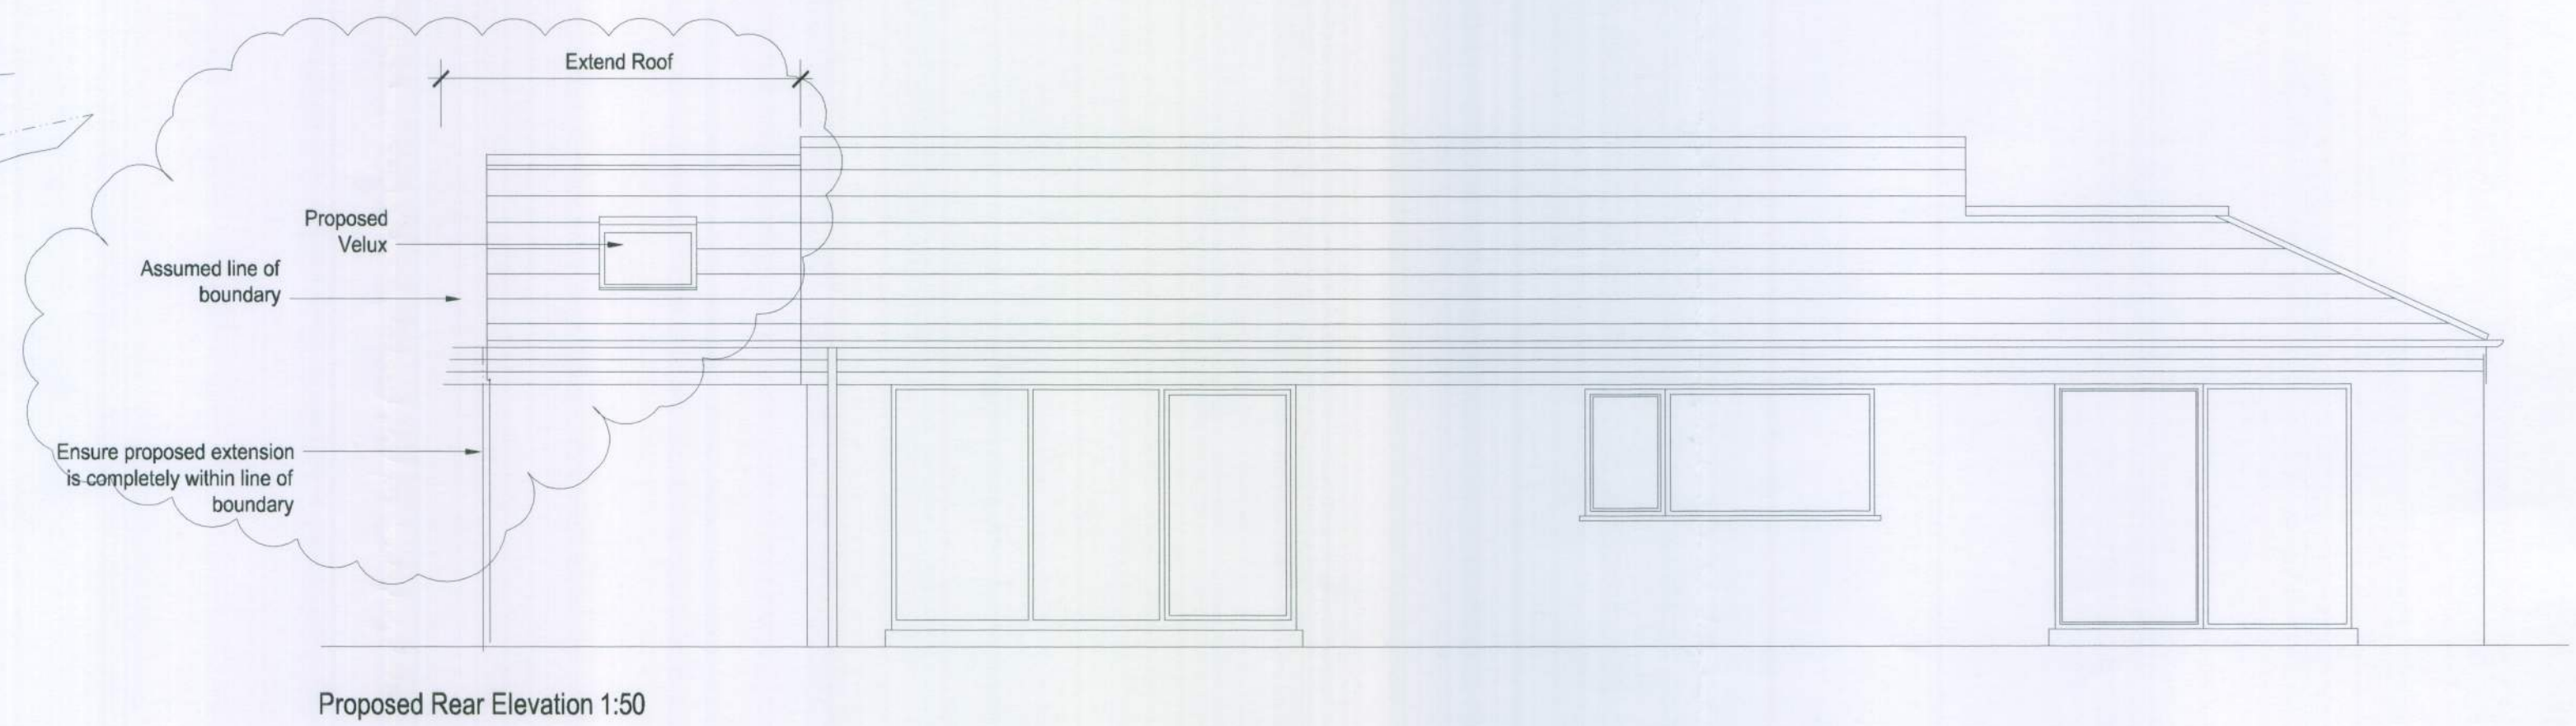


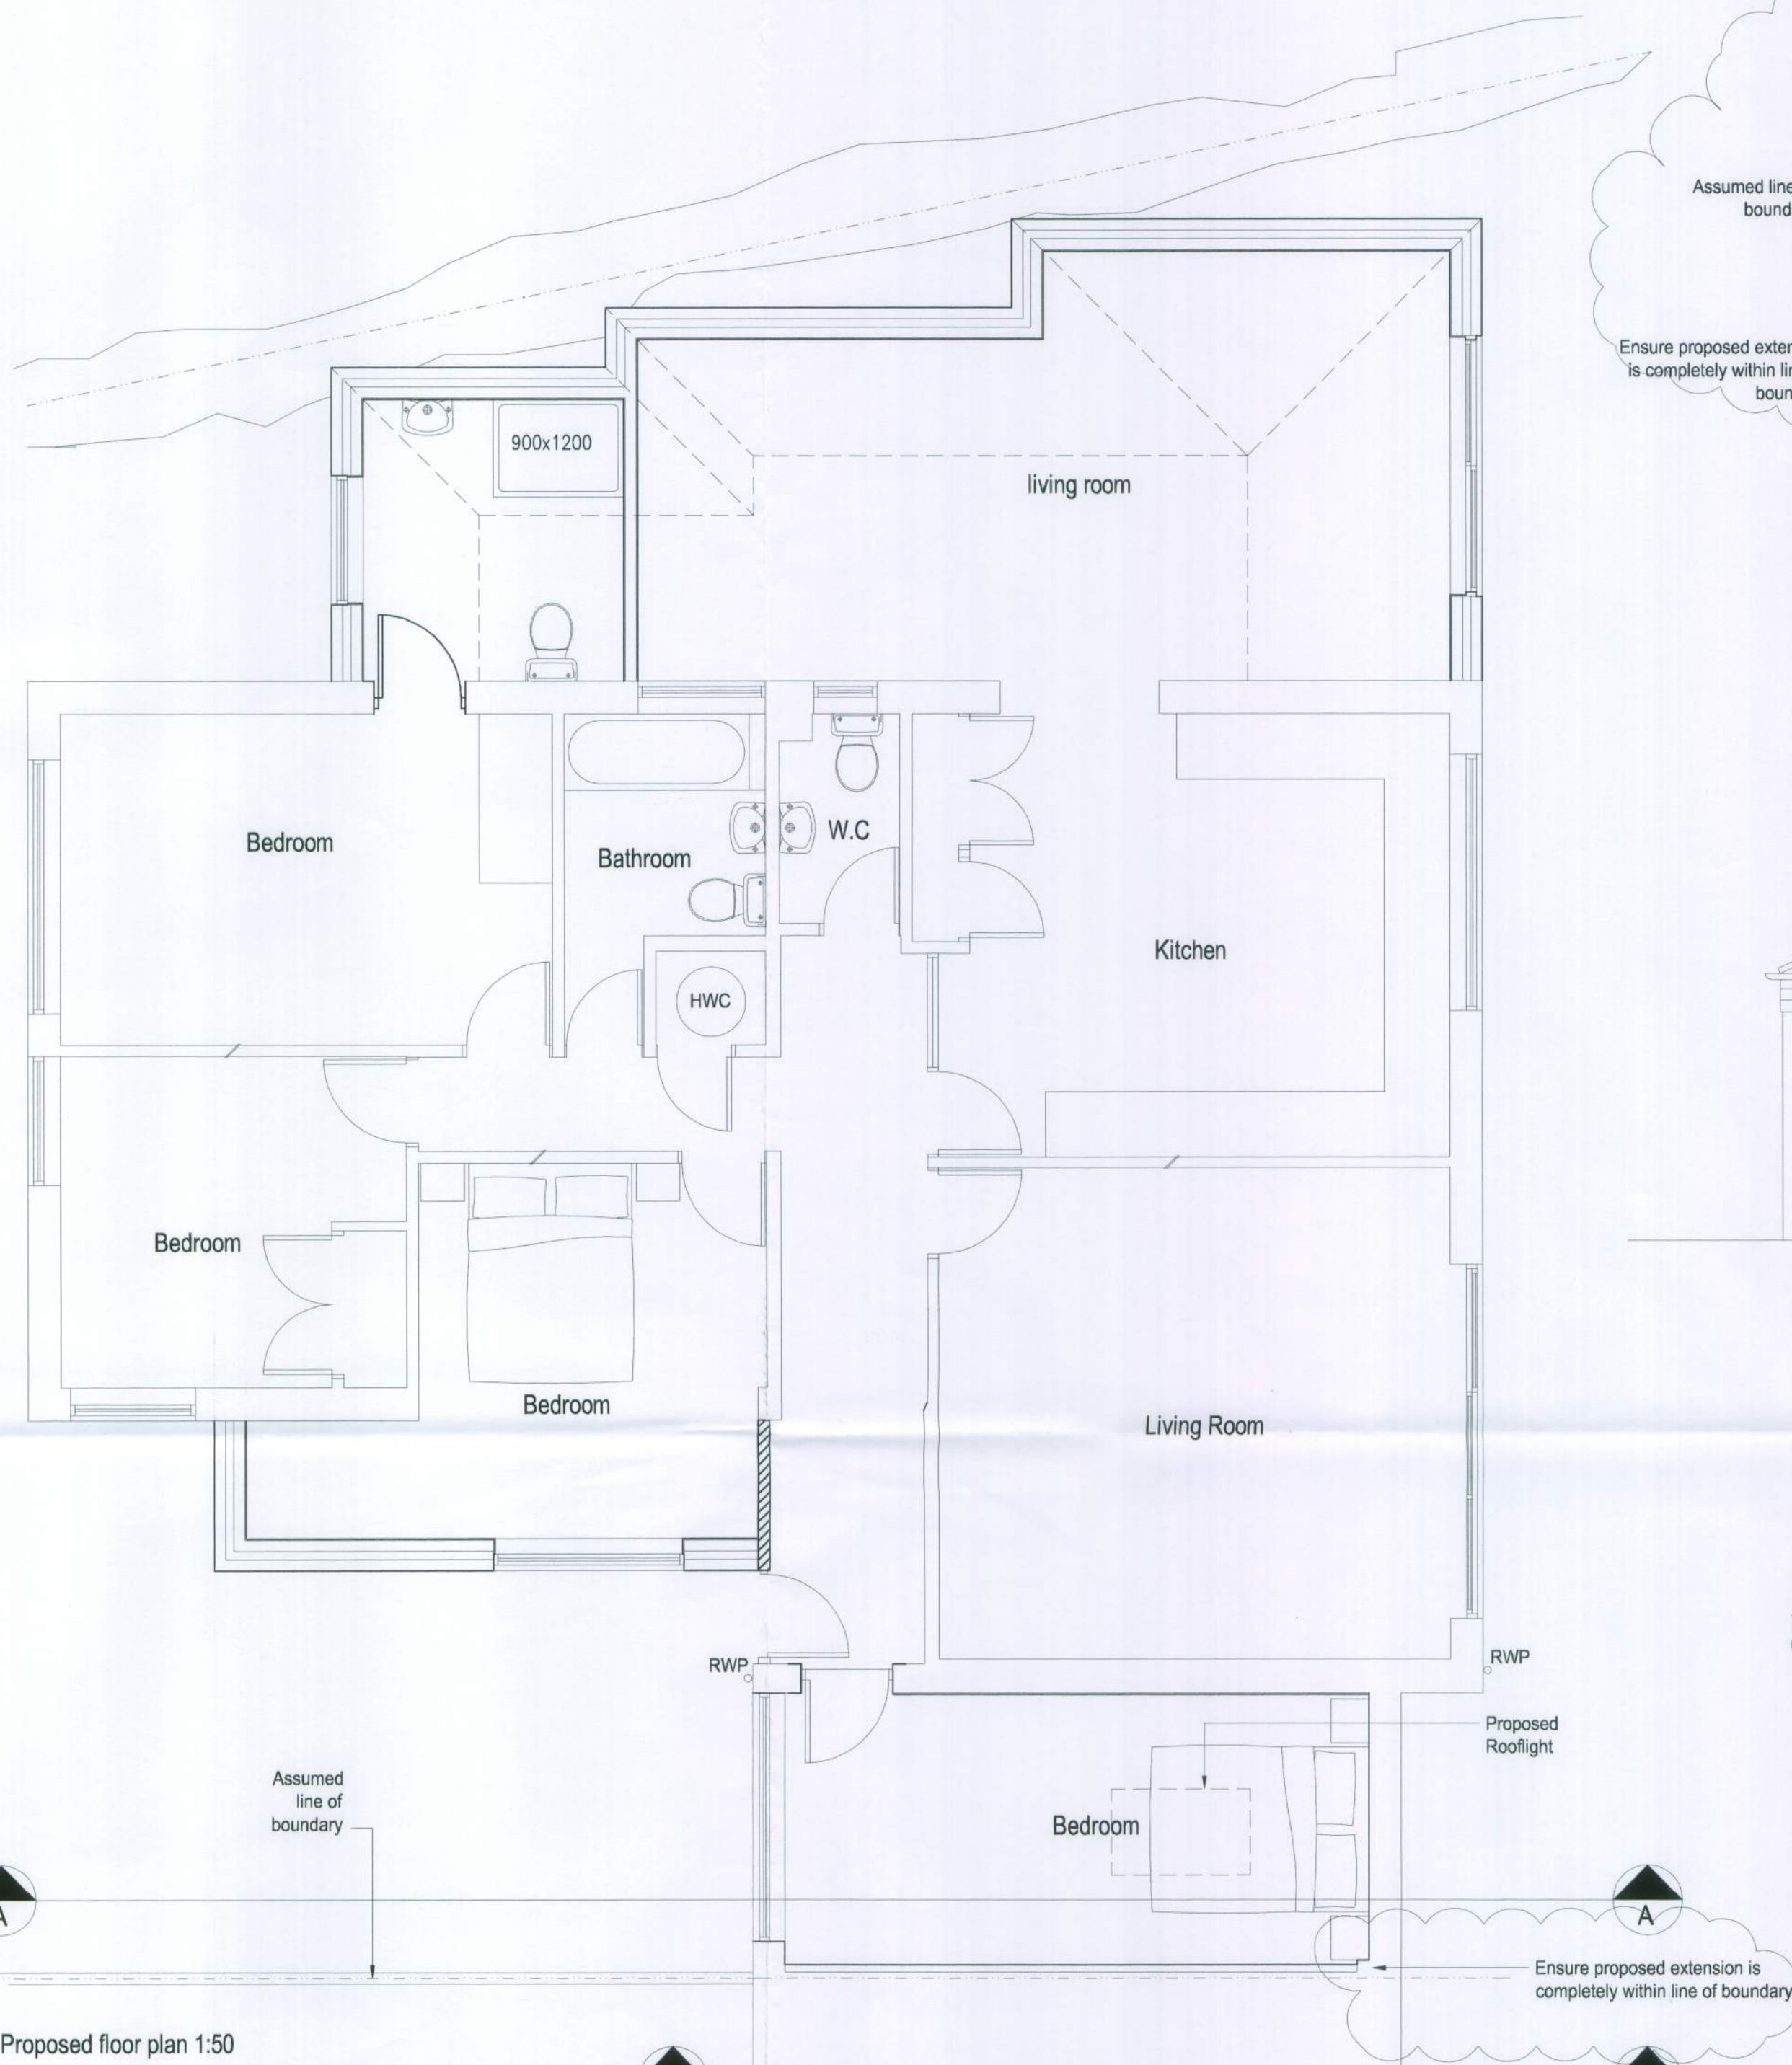

20.10.2010 REV B. Amendments as bubbled
08.10.2010 REV A. Amendments to layout
amendments

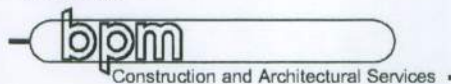

client
Mrs Belinda Chapman

Project
**1 The Estuary
Littlehampton
West Sussex
BN17 6NF**

Project ref: **740** Drawing No. **02B**

drawing title
**Proposed Plans, Sections
& Elevations**

drawn by
D Haslam & R Schneckler

date
Aug 10 scale **1:50 @A1**

Boys Project Management
31A Wardside Road
Brighton BN1 8NL
Telephone 01273 249058
www.bpmnet.co.uk
E-mail info@bpmnet.co.uk

Do not scale off drawing, check. All goods materials workmanship to all dimensions on site before all conform with current building regs. BSS and COP's

