

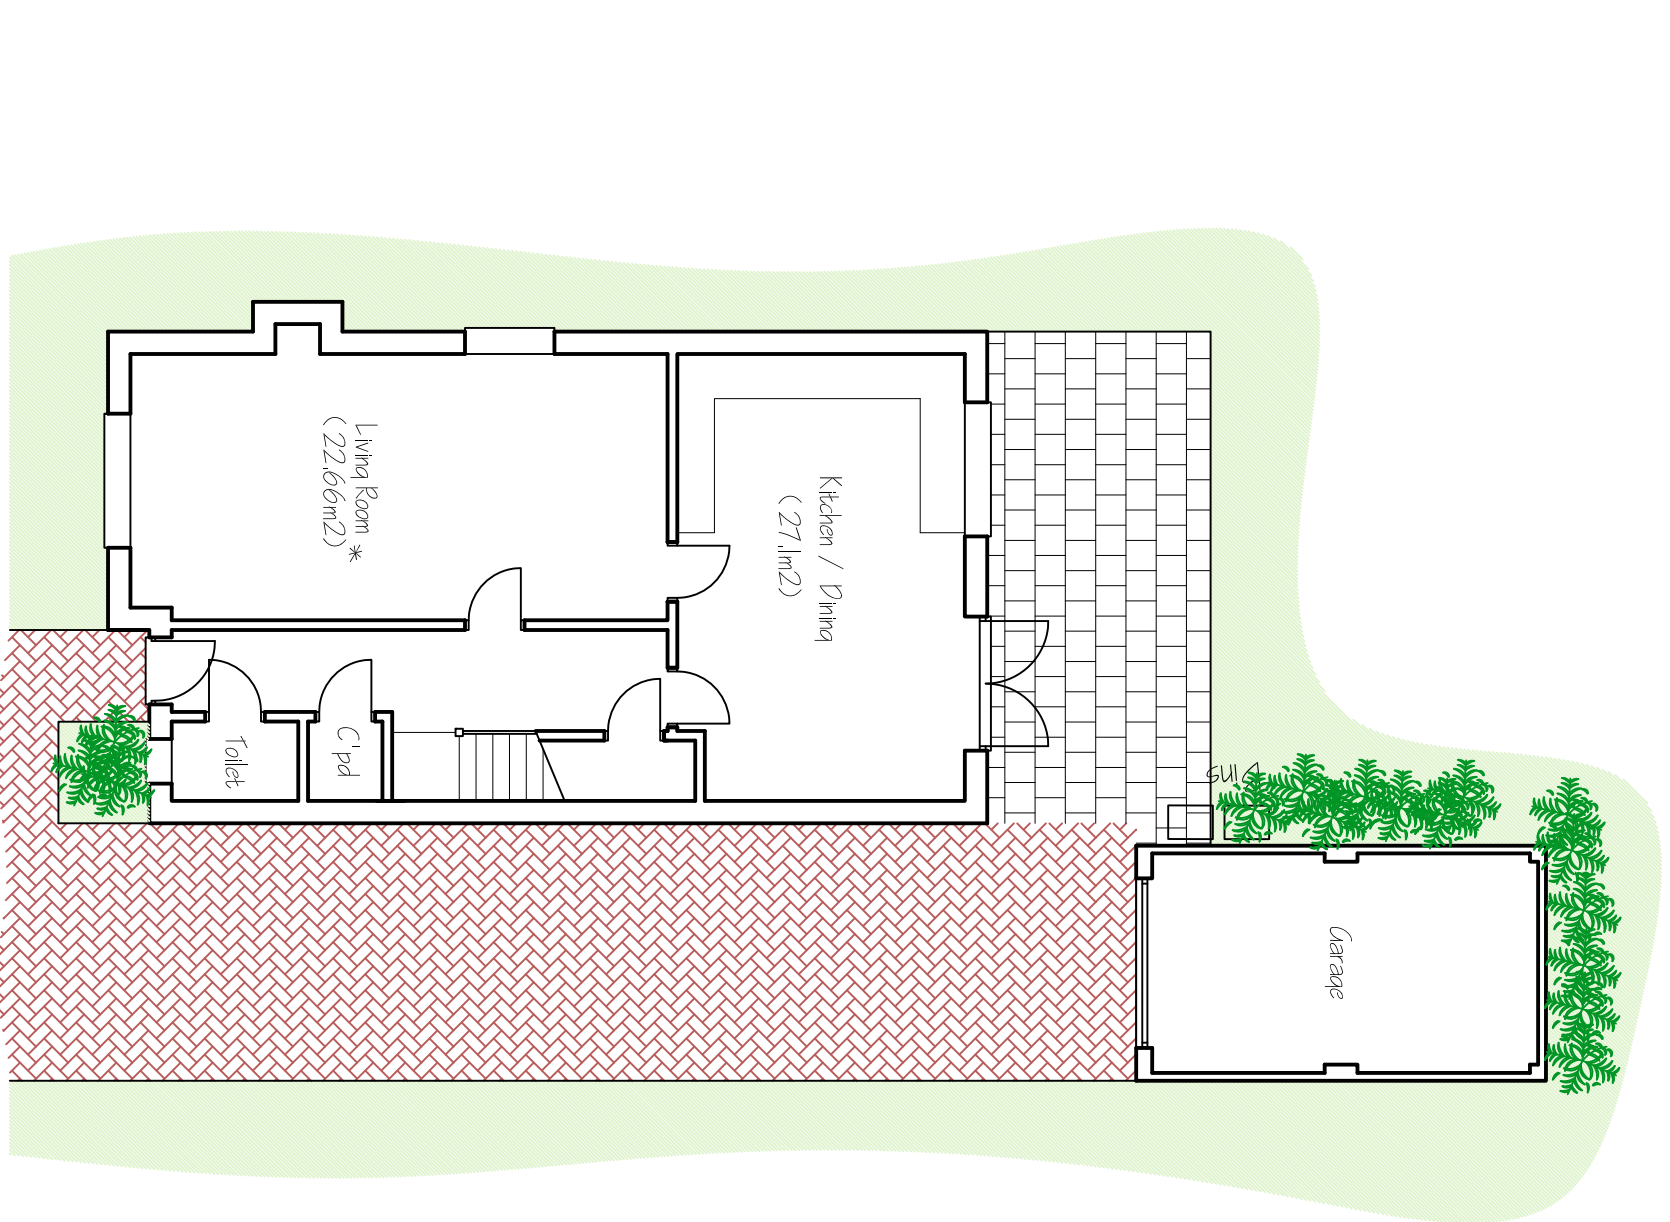
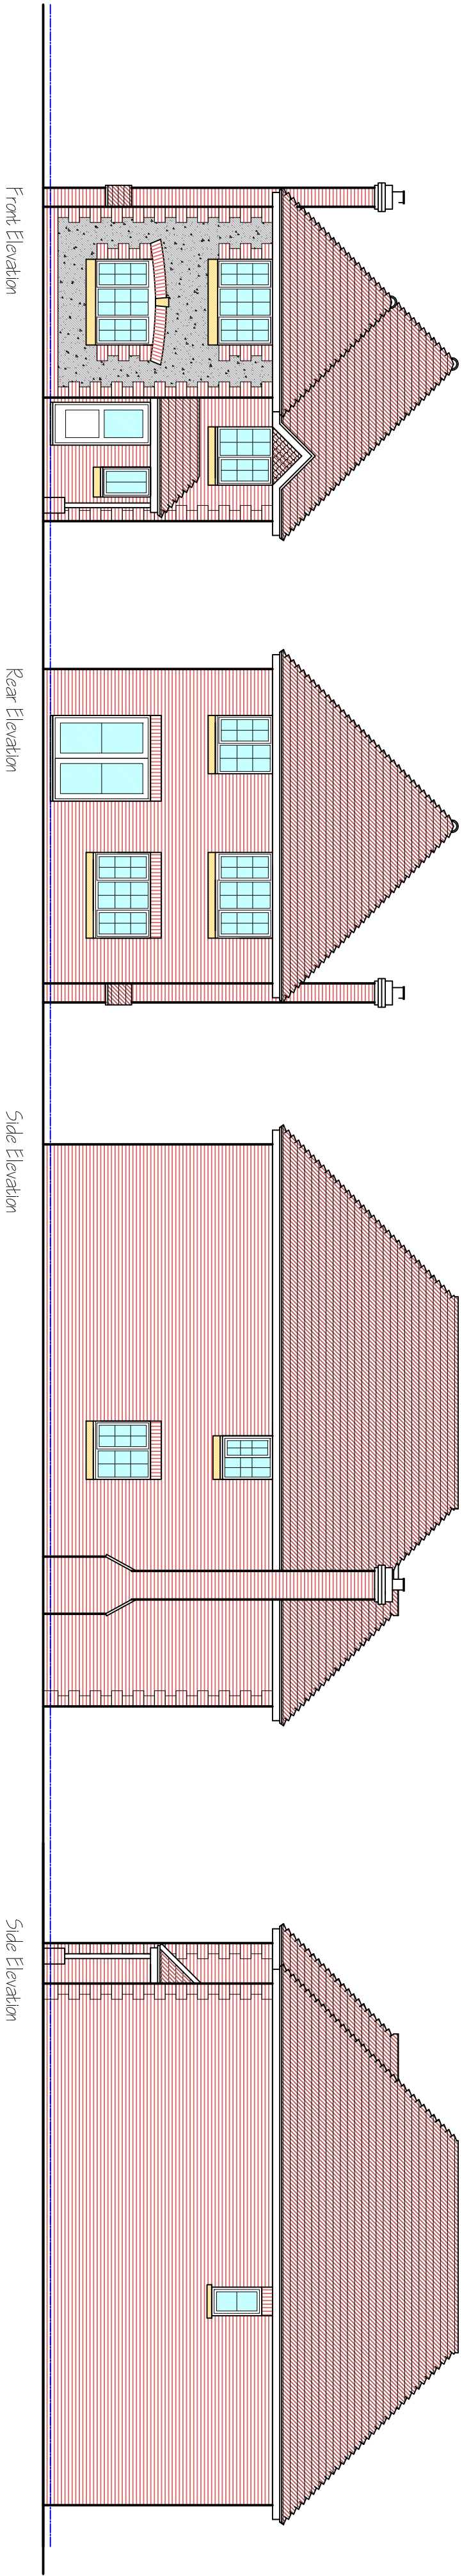


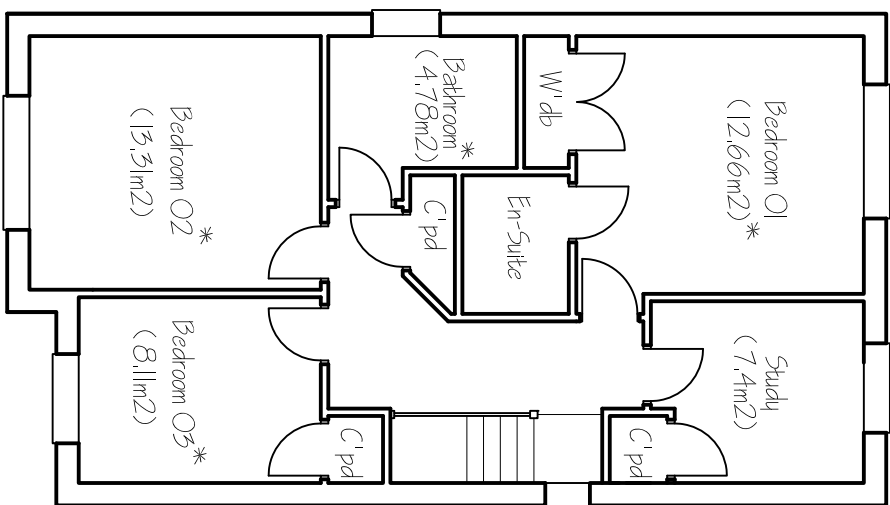

PROPOSED GROUND FLOOR LAYOUT PLAN (65m2 = 691)

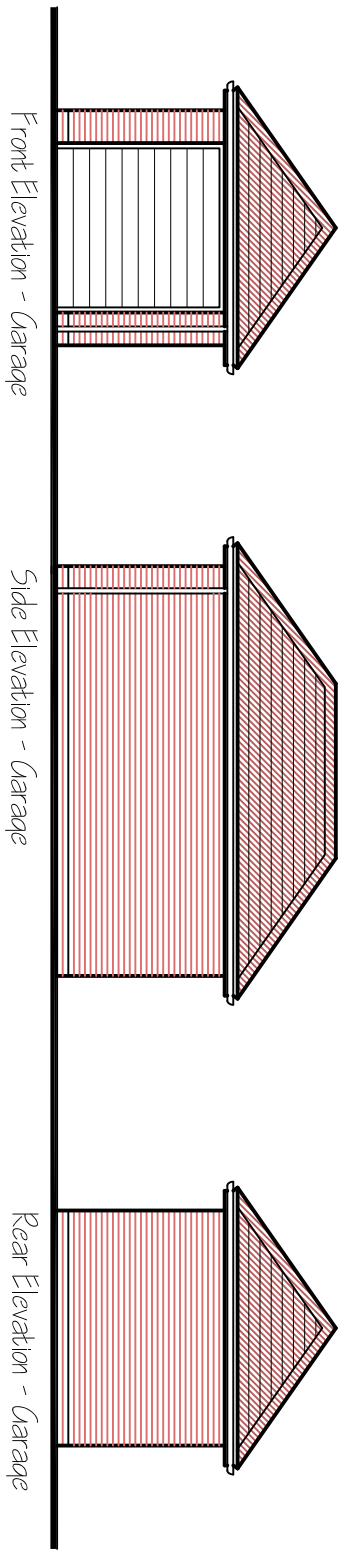

PROPOSED FIRST FLOOR LAYOUT PLAN

Plot 3 - 3 Bedroom House

Project

Residential Development
Land at 11 St Winefrides Road
Littlehampton
West Sussex

Drawing

Typical House Type
Floor Layouts & Elevations



Architects & Planning Consultants
Clock Tower House, Lewes Road
Lindfield, West Sussex, RH16 2LH
Telephone 01444 - 484711

Client

MJH Property Developments Ltd

Drawing no.	date	scale	drawn
08145K02	Mar 14	1:100	ACM
revisions	A		

©THE CONTRACTOR SHOULD CHECK ALL DIMENSIONS ON SITE.
NO DIMENSIONS TO BE SCALED FROM DRAWINGS.
IT IS THE CONTRACTOR'S RESPONSIBILITY TO ENSURE COMPLIANCE
WITH BUILDING REGULATIONS.