
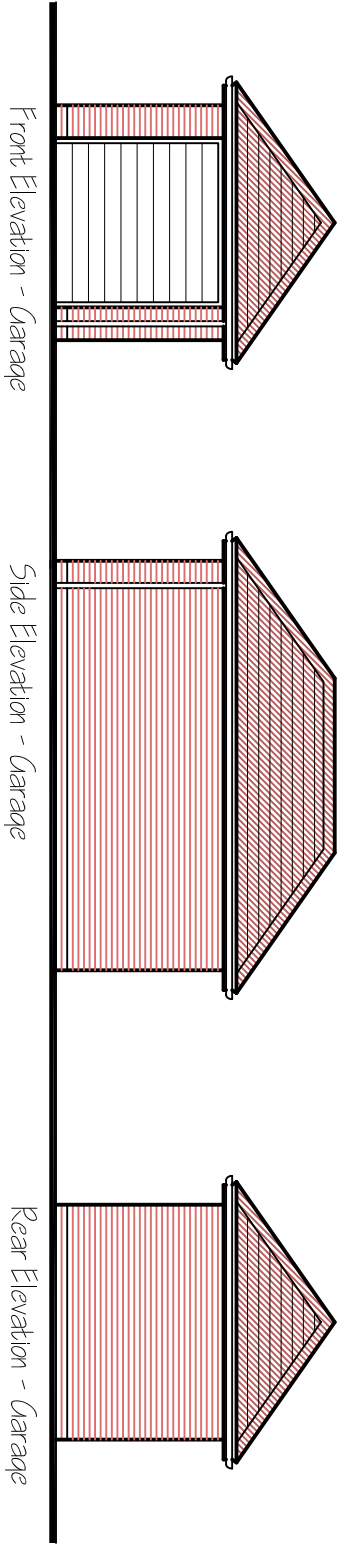


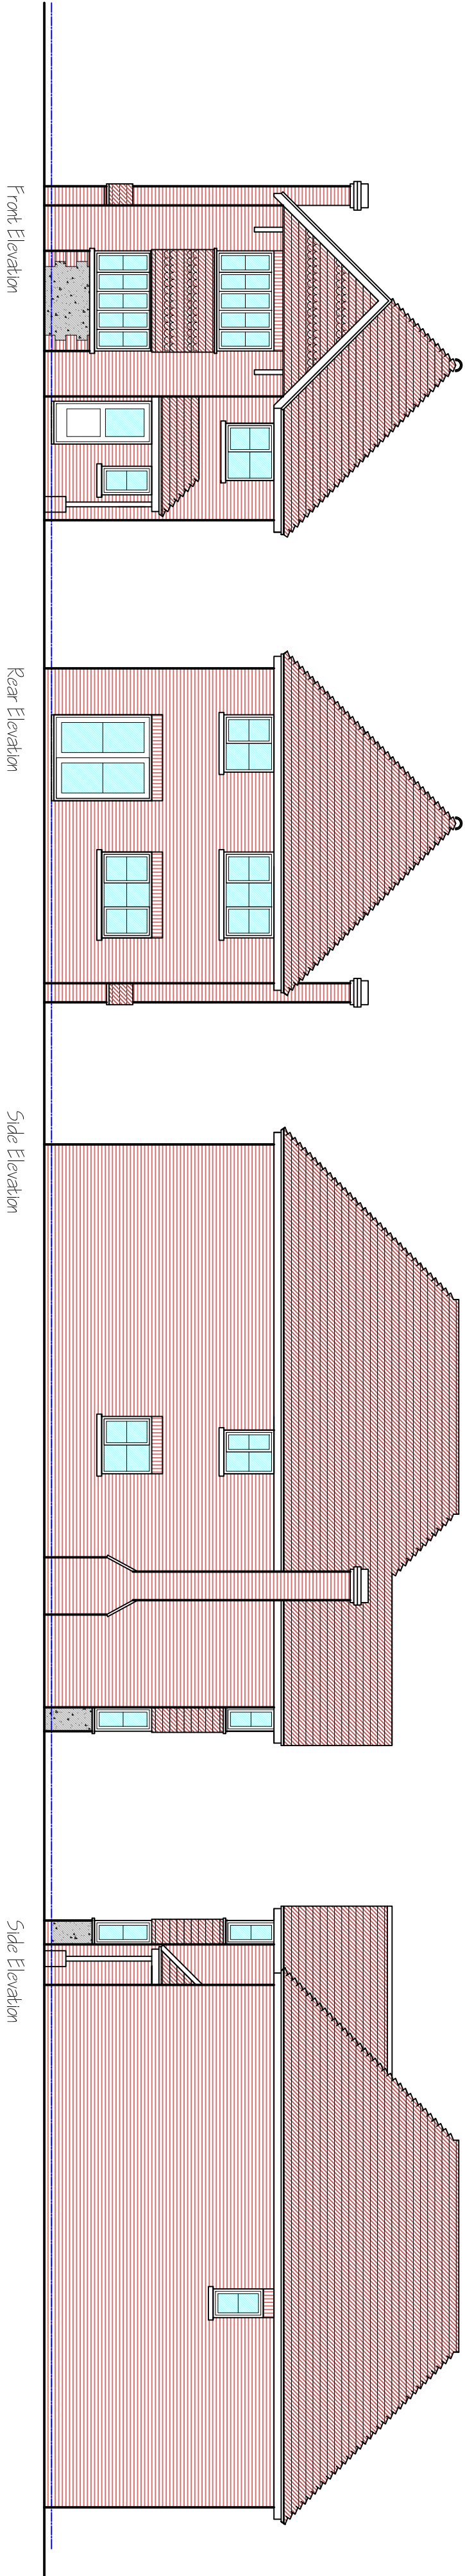

Plot 2 & 4 - 3 Bedroom house

Project Residential Development

Land at 11 St Winefrides Road
Littlehampton
West Sussex

Drawing

Typical House Type
Floor Layouts & Elevations




Architects & Planning Consultants
Clock Tower House, Lewes Road
Lindfield, West Sussex, RH16 2LH
Telephone 01444 - 484711

Client


MJH Property Developments Ltd

Drawing no.	date	scale	drawn
0814SK01	Mar 14	1:100	AKM
revisions	A		

©THE CONTRACTOR SHOULD CHECK ALL DIMENSIONS ON SITE.
NO DIMENSIONS TO BE SCALED FROM DRAWINGS.
IT IS THE CONTRACTORS RESPONSIBILITY TO ENSURE COMPLIANCE
WITH BUILDING REGULATIONS.

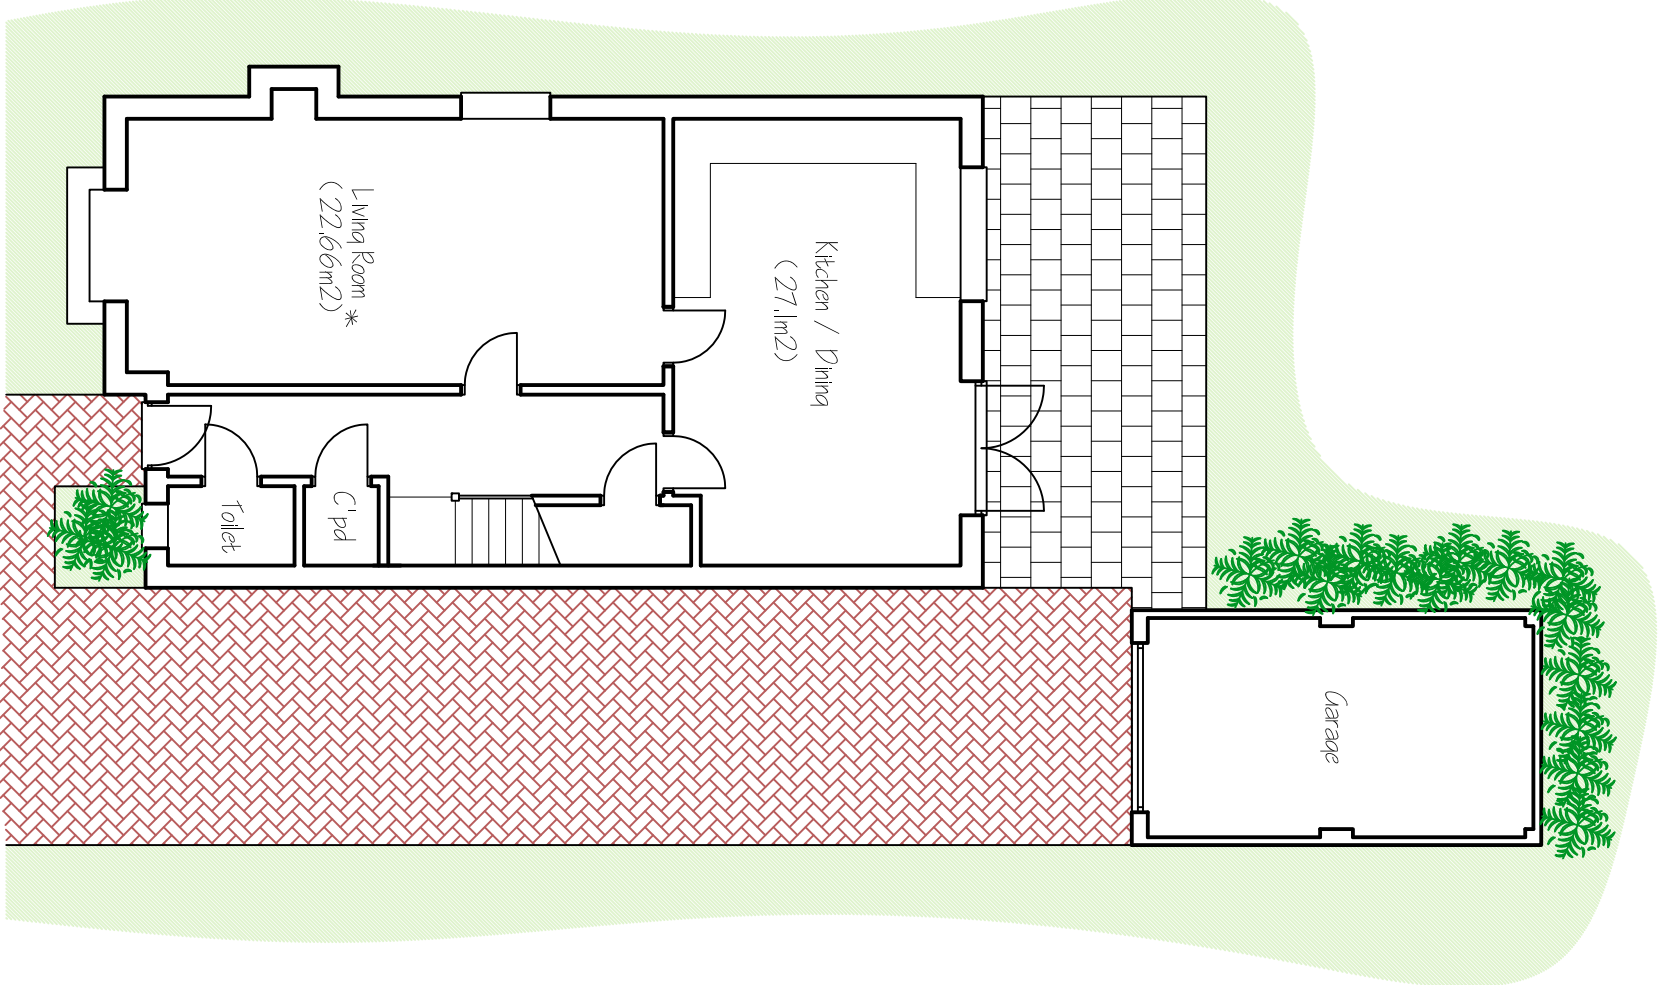

PROPOSED GROUND FLOOR LAYOUT PLAN (65m2 = 691)

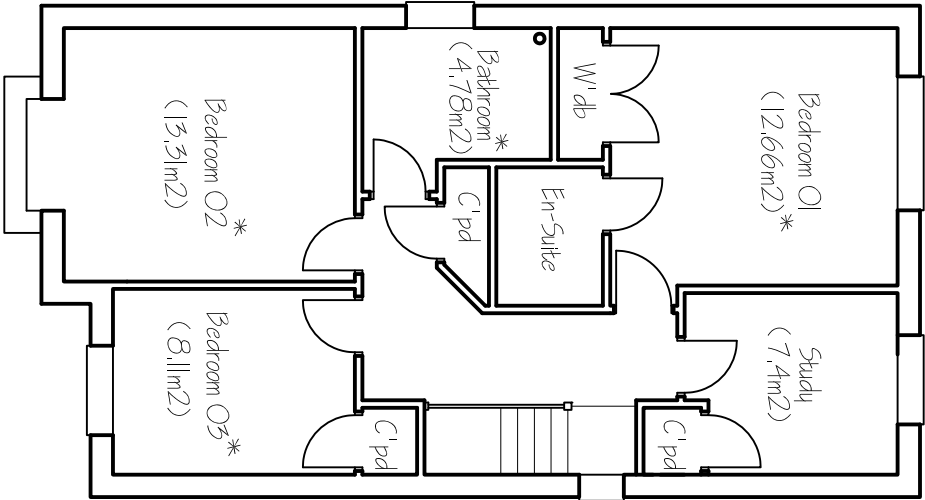

PROPOSED FIRST FLOOR LAYOUT PLAN