


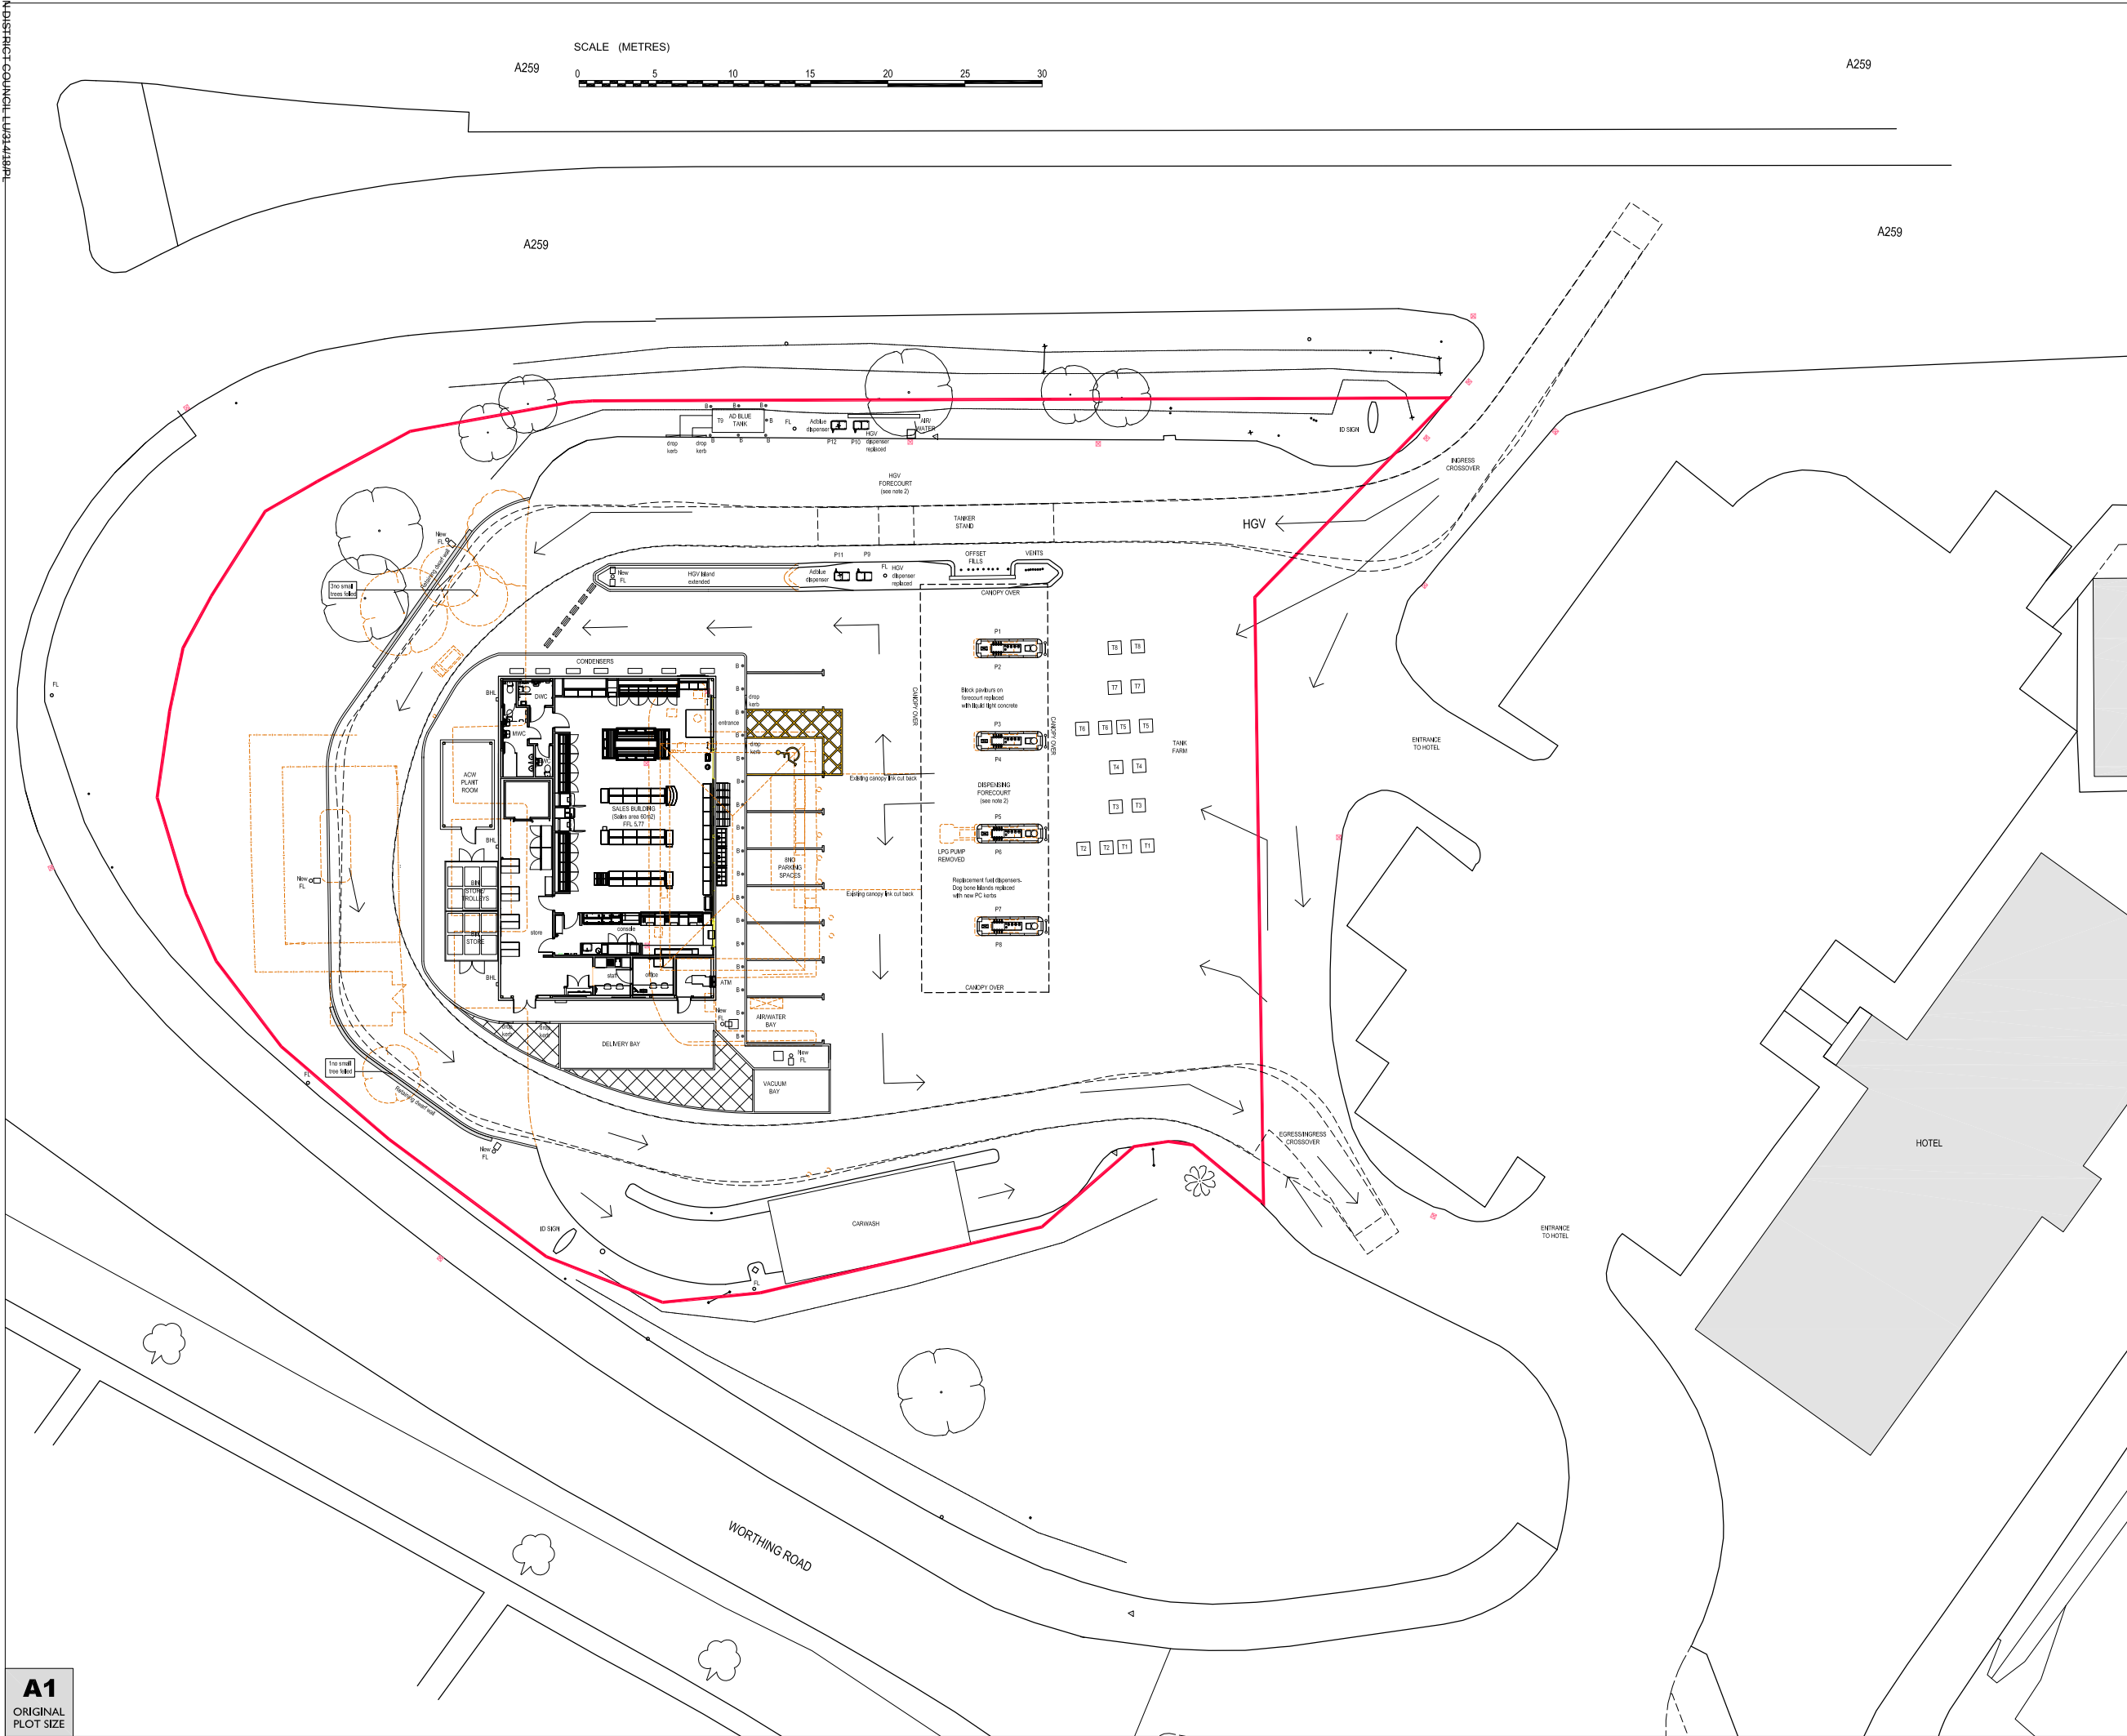

1. THIS PROJECT IS FOR THE REPLACEMENT OF THE SALES BUILDING AND FRONT OF STORE CUSTOMER PARKING ONLY.
2. THERE ARE NO WORKS PROPOSED TO THE DISPENSING FORECOURT OR FUEL INFRASTRUCTURE

KEY

--- EXISTING DEMOLISHED


B ● NEW BOLLARD

--- BOUNDARY LINE

FL = Existing Floodlight

New FL = Floodlight on 5m high pole

BHL = Wall mounted bulkhead light

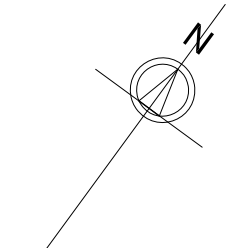

PLANNING DRAWING

ALLAN.B. MATTHEWS A.R.I.B.A. 37 Fore Street,
Bovey Tracey, Devon
TQ13 9AD
Tel : (01626) 633727
Fax : (01626) 633102
enquiries@allanbmattthews.co.uk

REV	DATE	BY

PROJECT: SHELL EASTFIELD
RUSTINGTON BYPASS, WICK,
LITTLEHAMPTON, BN17 6LE

TITLE: SITE LAYOUT PLAN (1:200) as proposed



SHELL UK RETAIL
PO BOX 430
STAINES
TW18 3ZB
UNITED KINGDOM

DRAWN BY:	DH	SCALE:	1:200
DATE:	11.10.2018	PLOT DATE:	
CAD FILE:	E:\ARCHIVE\DRAWINGS\EASTFIELD\10019507		
DWG No:	10019507	PLG - 05	2018