



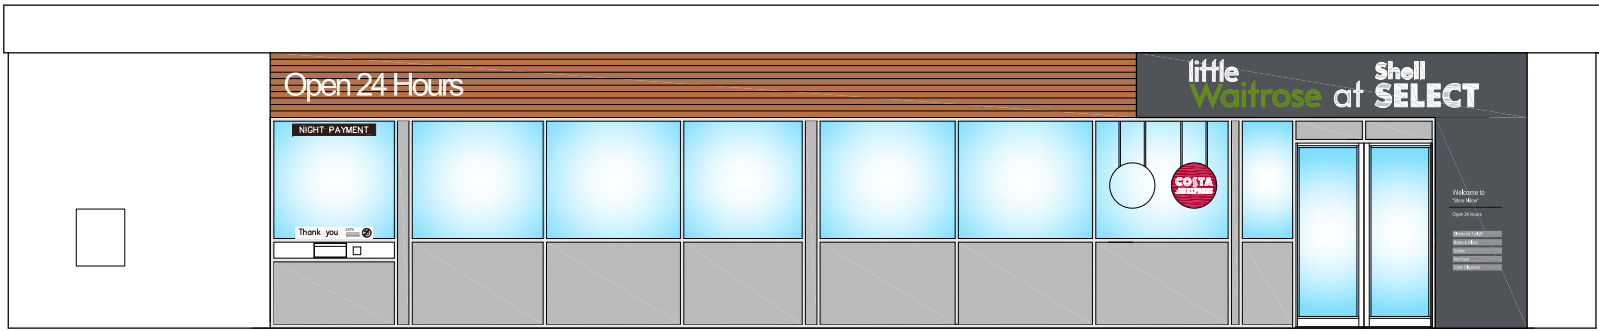


Shop fascia sign (lettering only illuminated) ref. F1 (scale 1:50)



Poster sign Ref F2
(scale 1:50)

lettering only illuminated

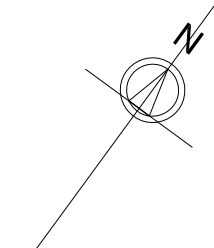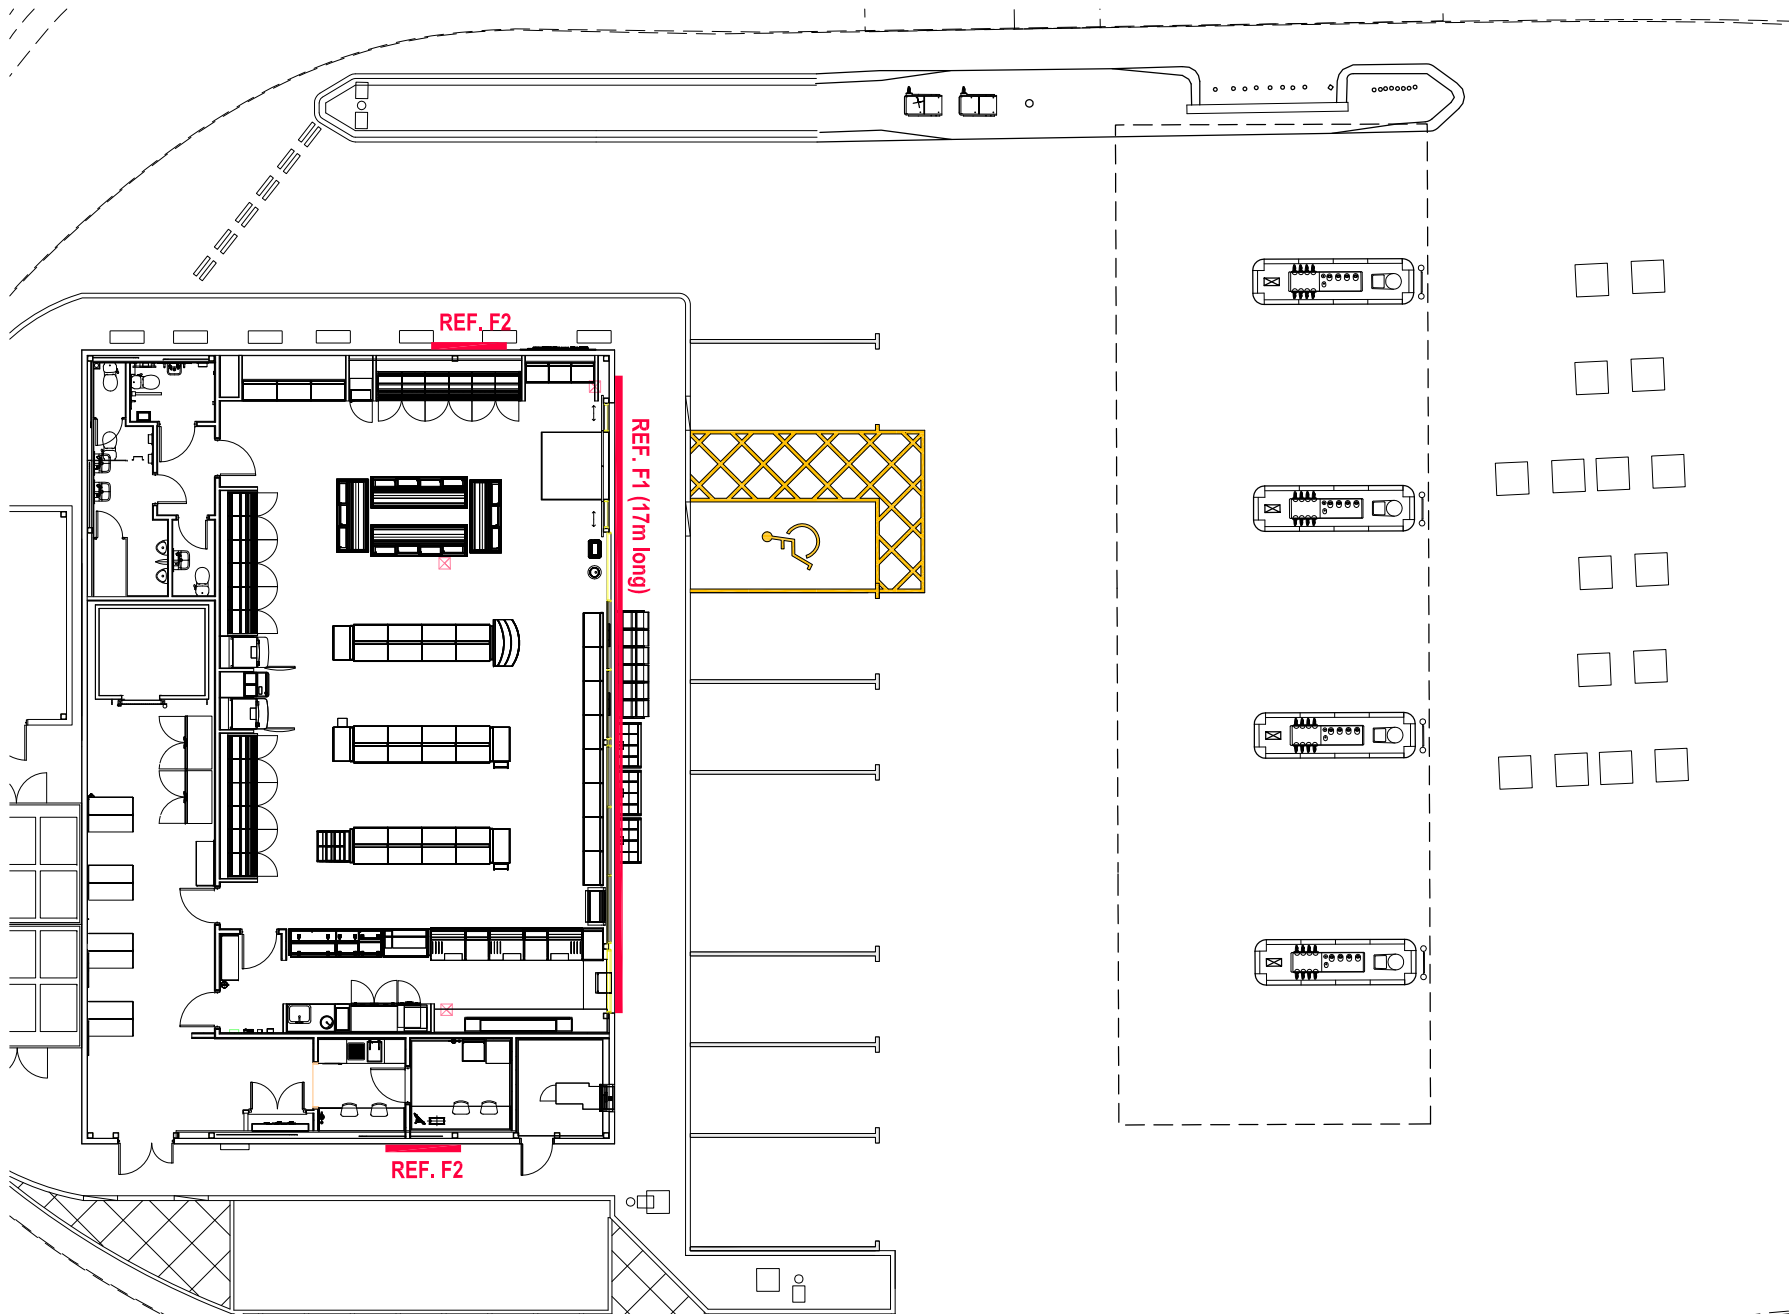

PLANNING DRAWING

ALLAN.B. MATTHEWS A.R.I.B.A. 37 Fore Street,
Bovey Tracey, Devon
TQ13 9AD
Tel : (01626) 633727
Fax : (01626) 633102
enquiries@allanbmatthews.co.uk



REV	DATE	BY

PROJECT: SHELL EASTFIELD
RUSTINGDON BYPASS, WICK,
LITTLEHAMPTON, BN17 6LE

TITLE: SIGNAGE PLAN as proposed



SHELL UK RETAIL
PO BOX 430
STAINES
TW18 3ZB
UNITED KINGDOM

DRAWN BY:	DH	SCALE:	1:200
DATE:	11.10.2018	PLOT DATE:	
CAD FILE:	E:\ARCHIVE\DRAWINGS\EASTFIELD\10019507		

DWG No:	10019507	PLG - 07	2018	
---------	----------	----------	------	--