


ARUN DISTRICT COUNCIL				
No.	LU	315	06	
RECEIVED	21.9.06.			

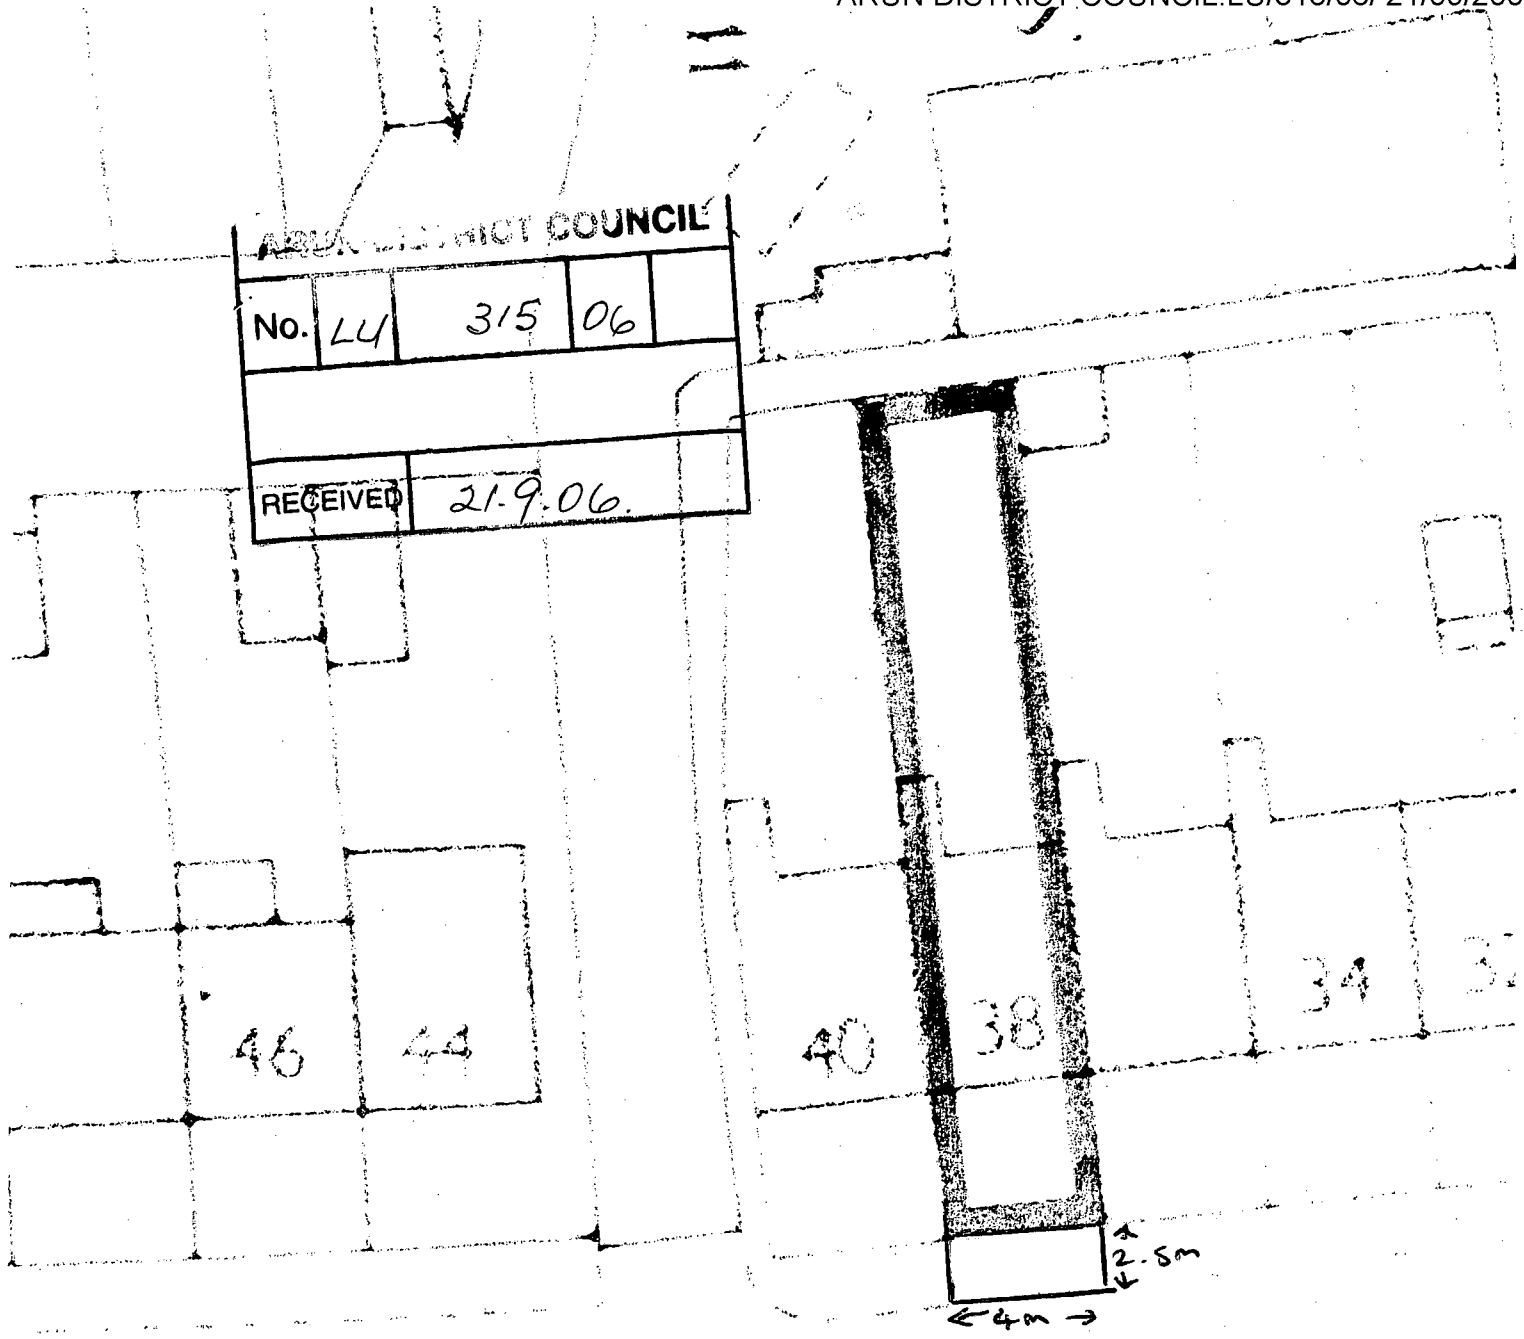

4.6m

WICK STREET

PROPOSED
CROSSOVER

38 WICK ST
WICK
LITTLEHAMPTON

SCALE 1:500

