



ARUN DISTRICT COUNCIL L10319181A

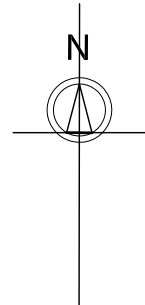

PLANNING DRAWING

ALLAN.B. MATTHEWS A.R.I.B.A. 37 Fore Street,
Bovey Tracey, Devon
TQ13 9AD
Tel : (01626) 833727
Fax : (01626) 833102
enquiries@allanbmattthews.co.uk

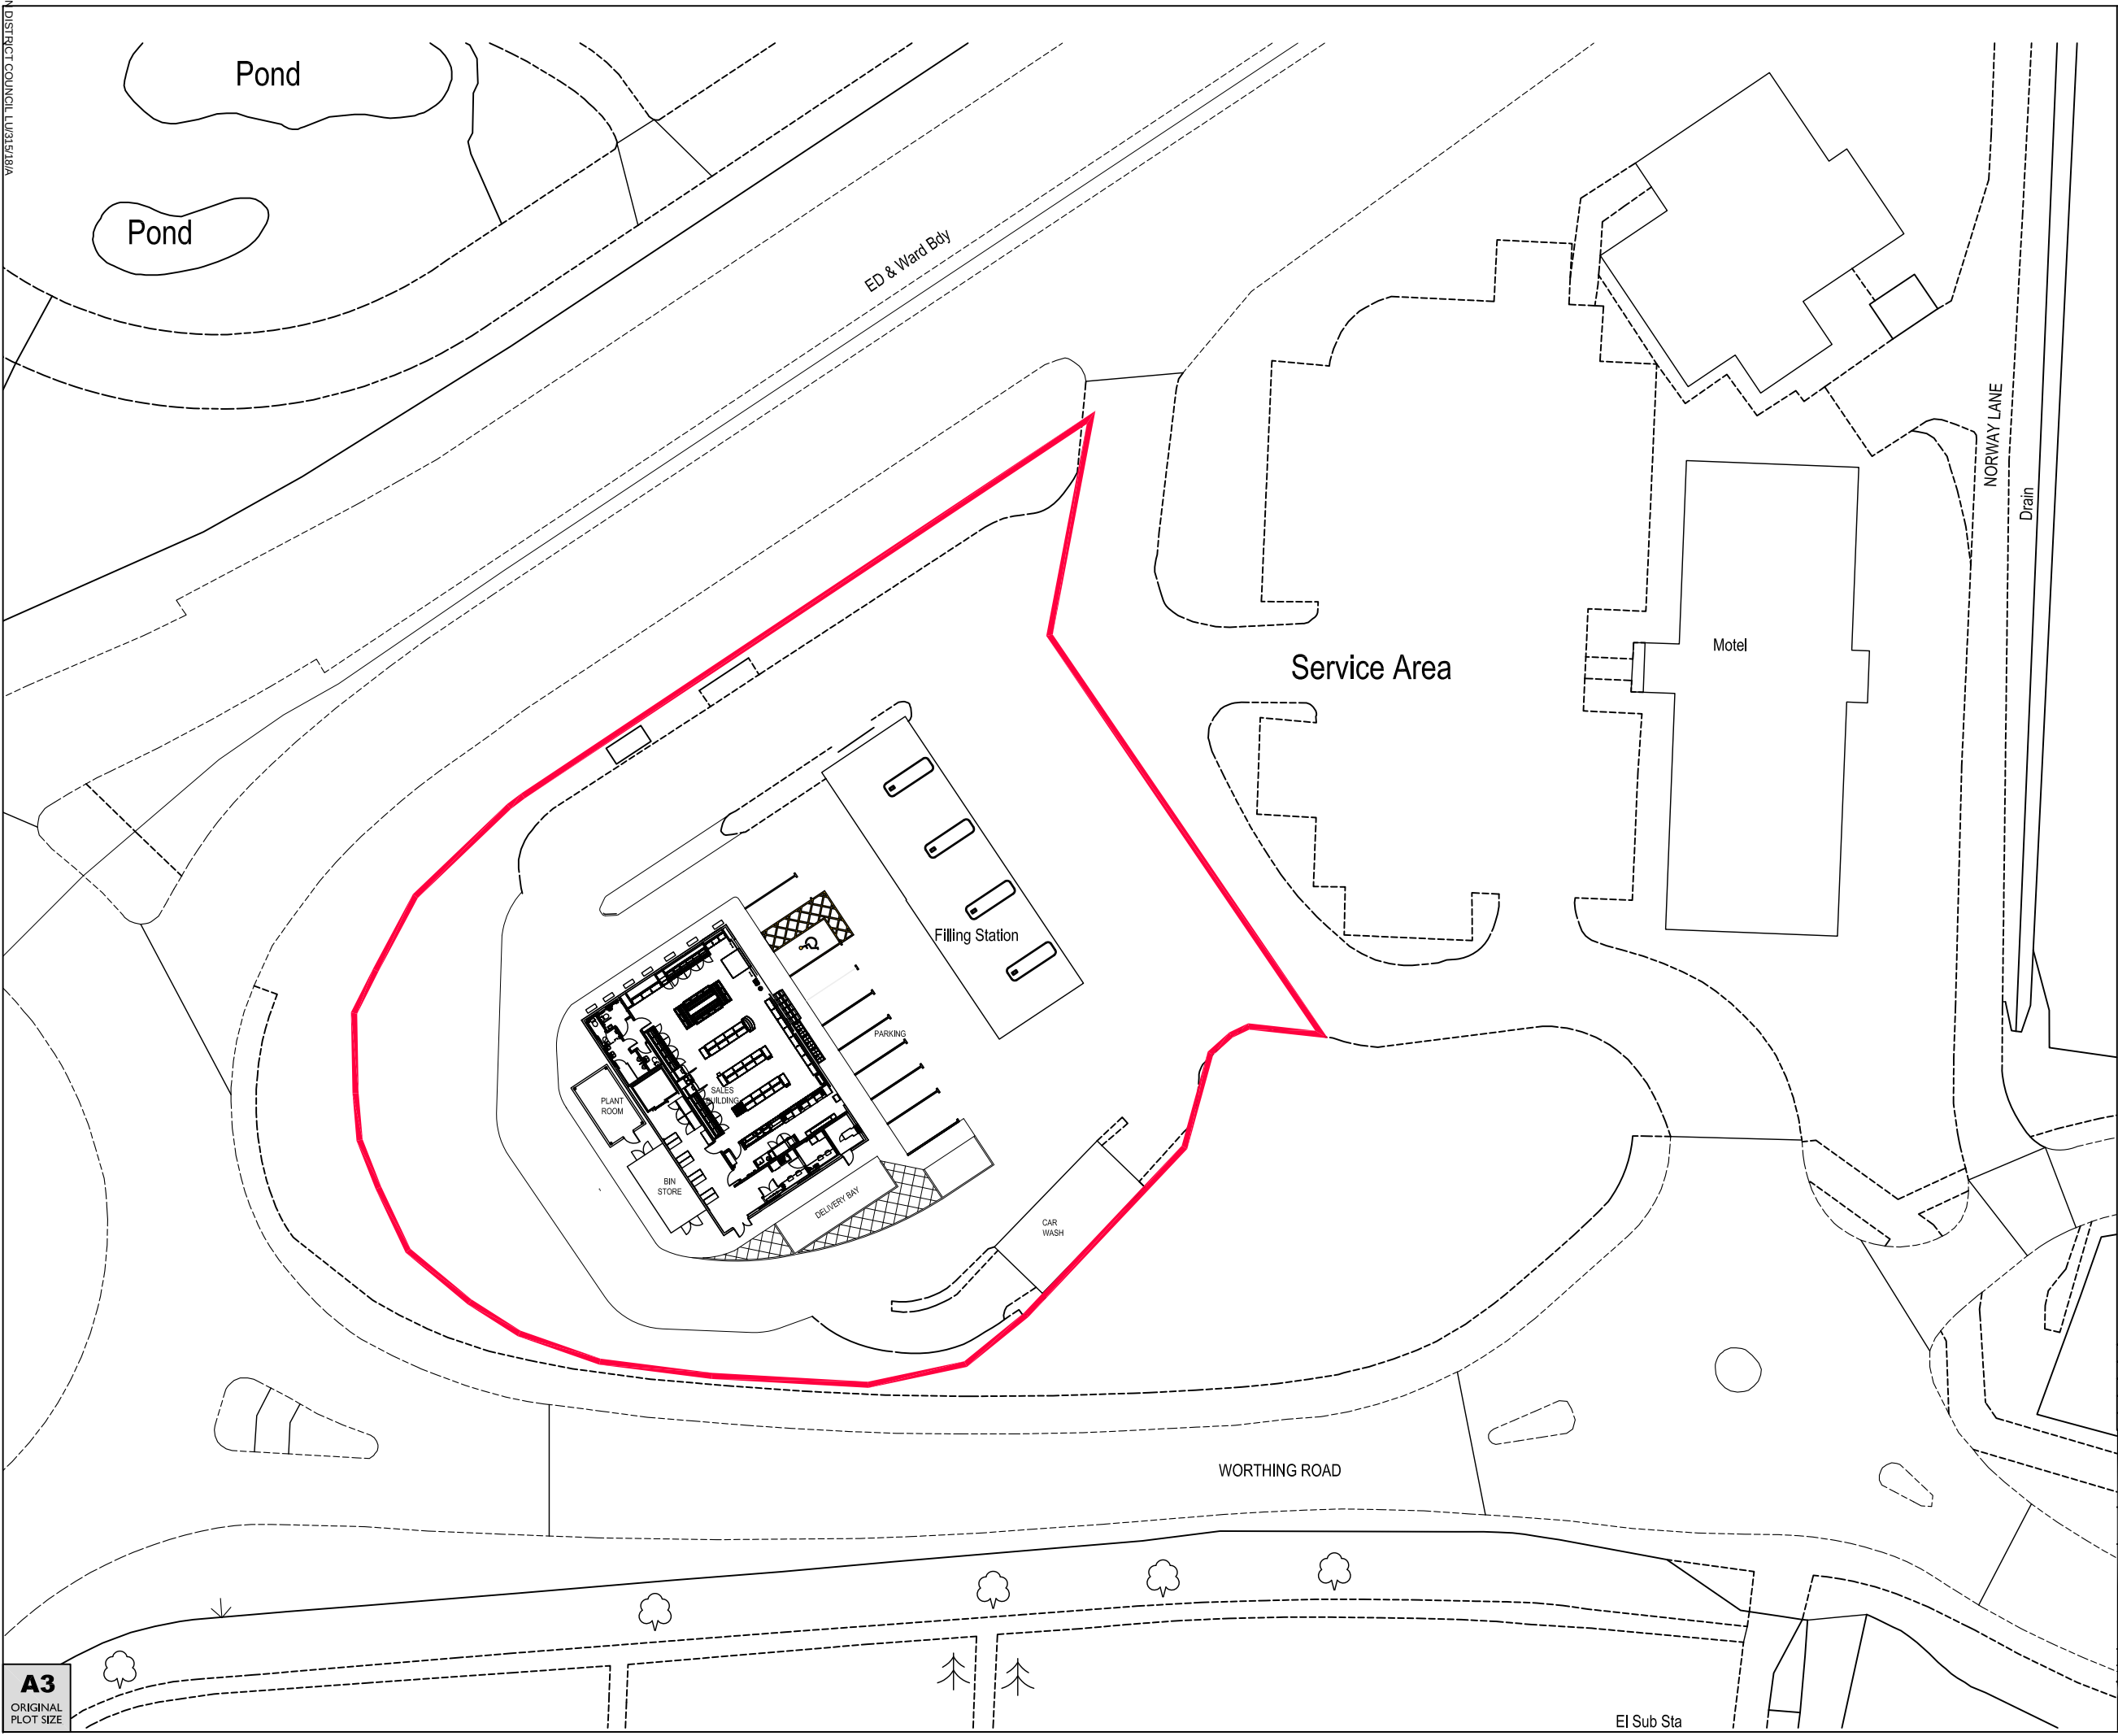

REV	DATE	BY

PROJECT: **SHELL EASTFIELD
RUSTINGDON BYPASS, WICK,
LITTLEHAMPTON, BN17 6LE**

TITLE: **BLOCK PLAN as proposed**



SHELL UK RETAIL
PO BOX 430
STAINES
TW18 3ZB
UNITED KINGDOM

DRAWN BY :	DH	SCALE :	1:500 @ A3
DATE :	11.10.2018	PLOT DATE :	
CAD FILE :	E:\ARCHIVE\DRAWINGS\EASTFIELD\10019507		

DWG No :	10019507	PLG - 07	2018	
----------	----------	----------	------	--

A3
ORIGINAL
PLOT SIZE